



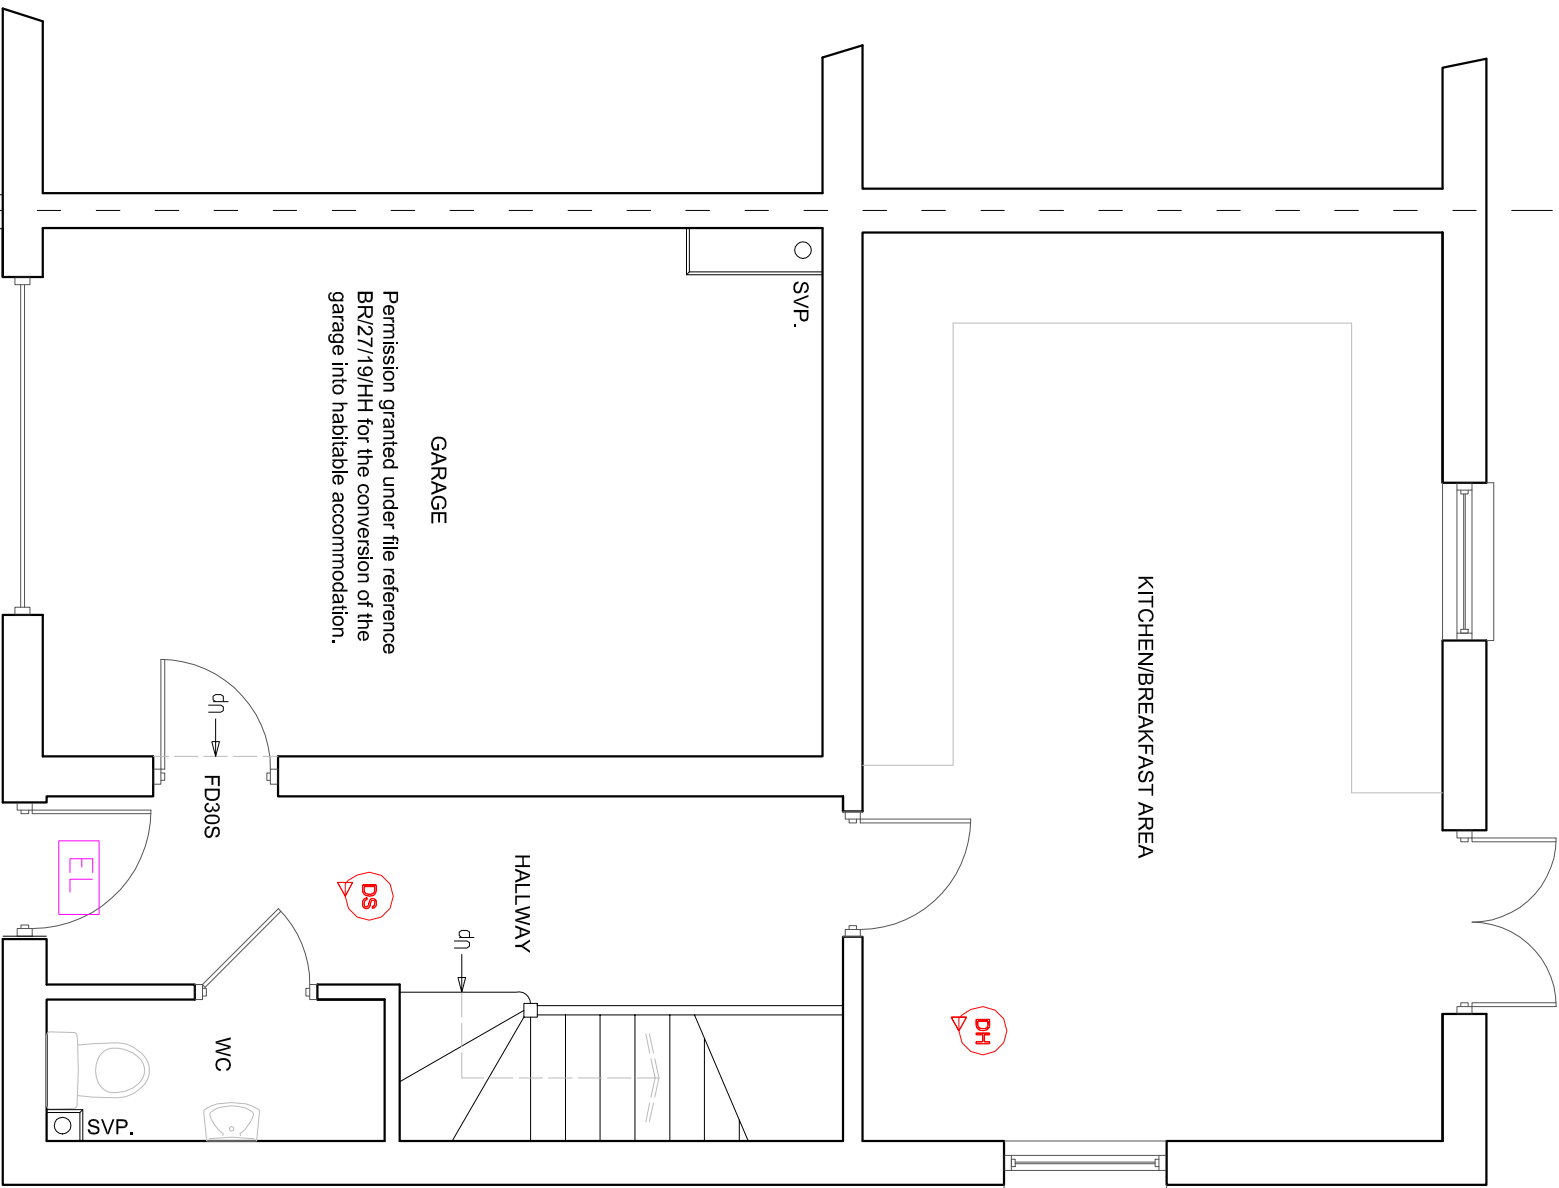


NOTES

WINDOWS - Wooden framed double glazed units.

DOORS - Wooden framed double glazed units.

EXISTING GROUND FLOOR PLAN

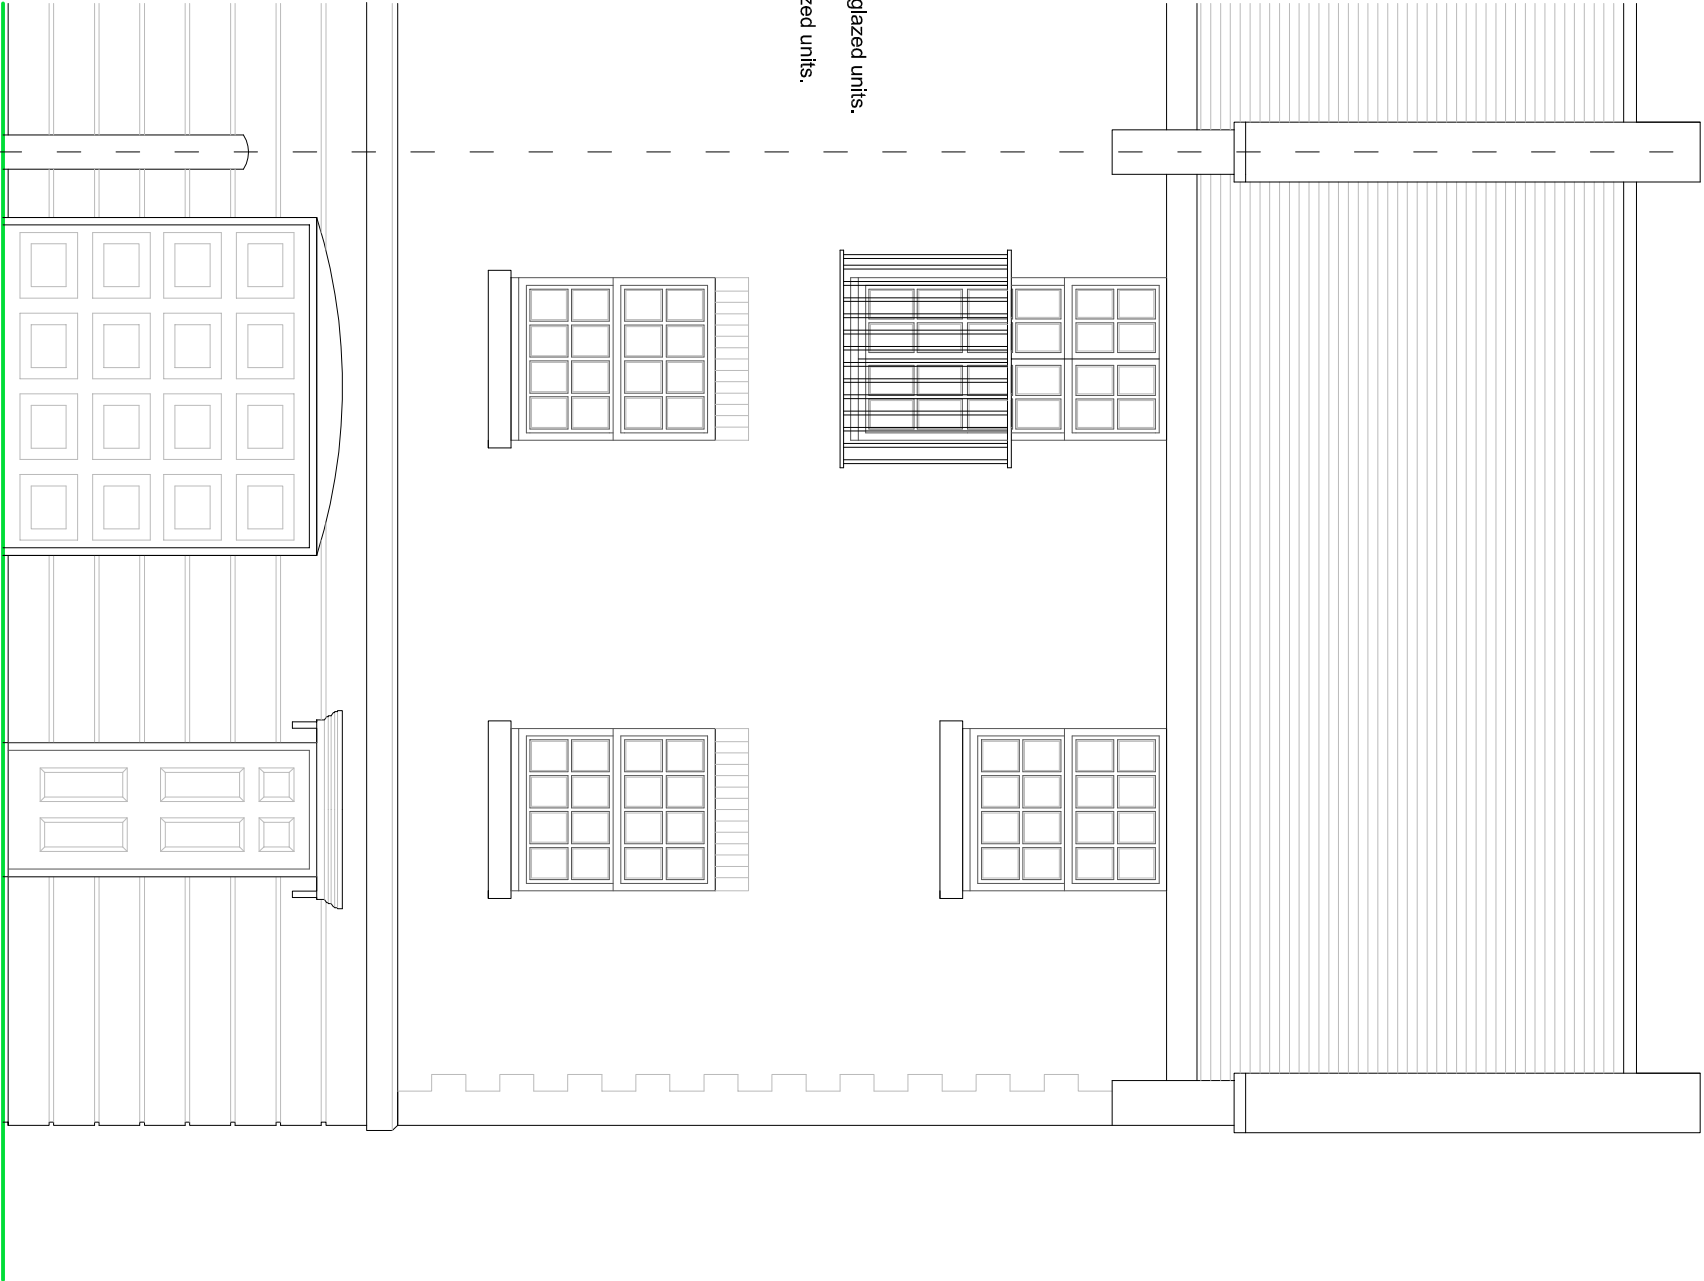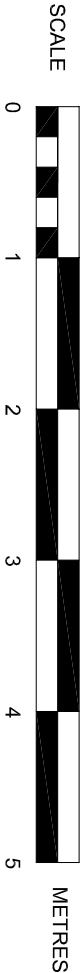

EXISTING FRONT ELEVATION

SUSSEX BUILDING CONSULTANCY LIMITED

8 MEAD COURT, MEAD LANE,
BOGNOR REGIS, WEST SUSSEX.

SCALE - 1/50 REV - DATE - 10/05/2019



partner
LABC
3 NORTHCOTE ROAD
BOGNOR REGIS
PO21 5LZ
TEL/FAX - (01243) 3861379