



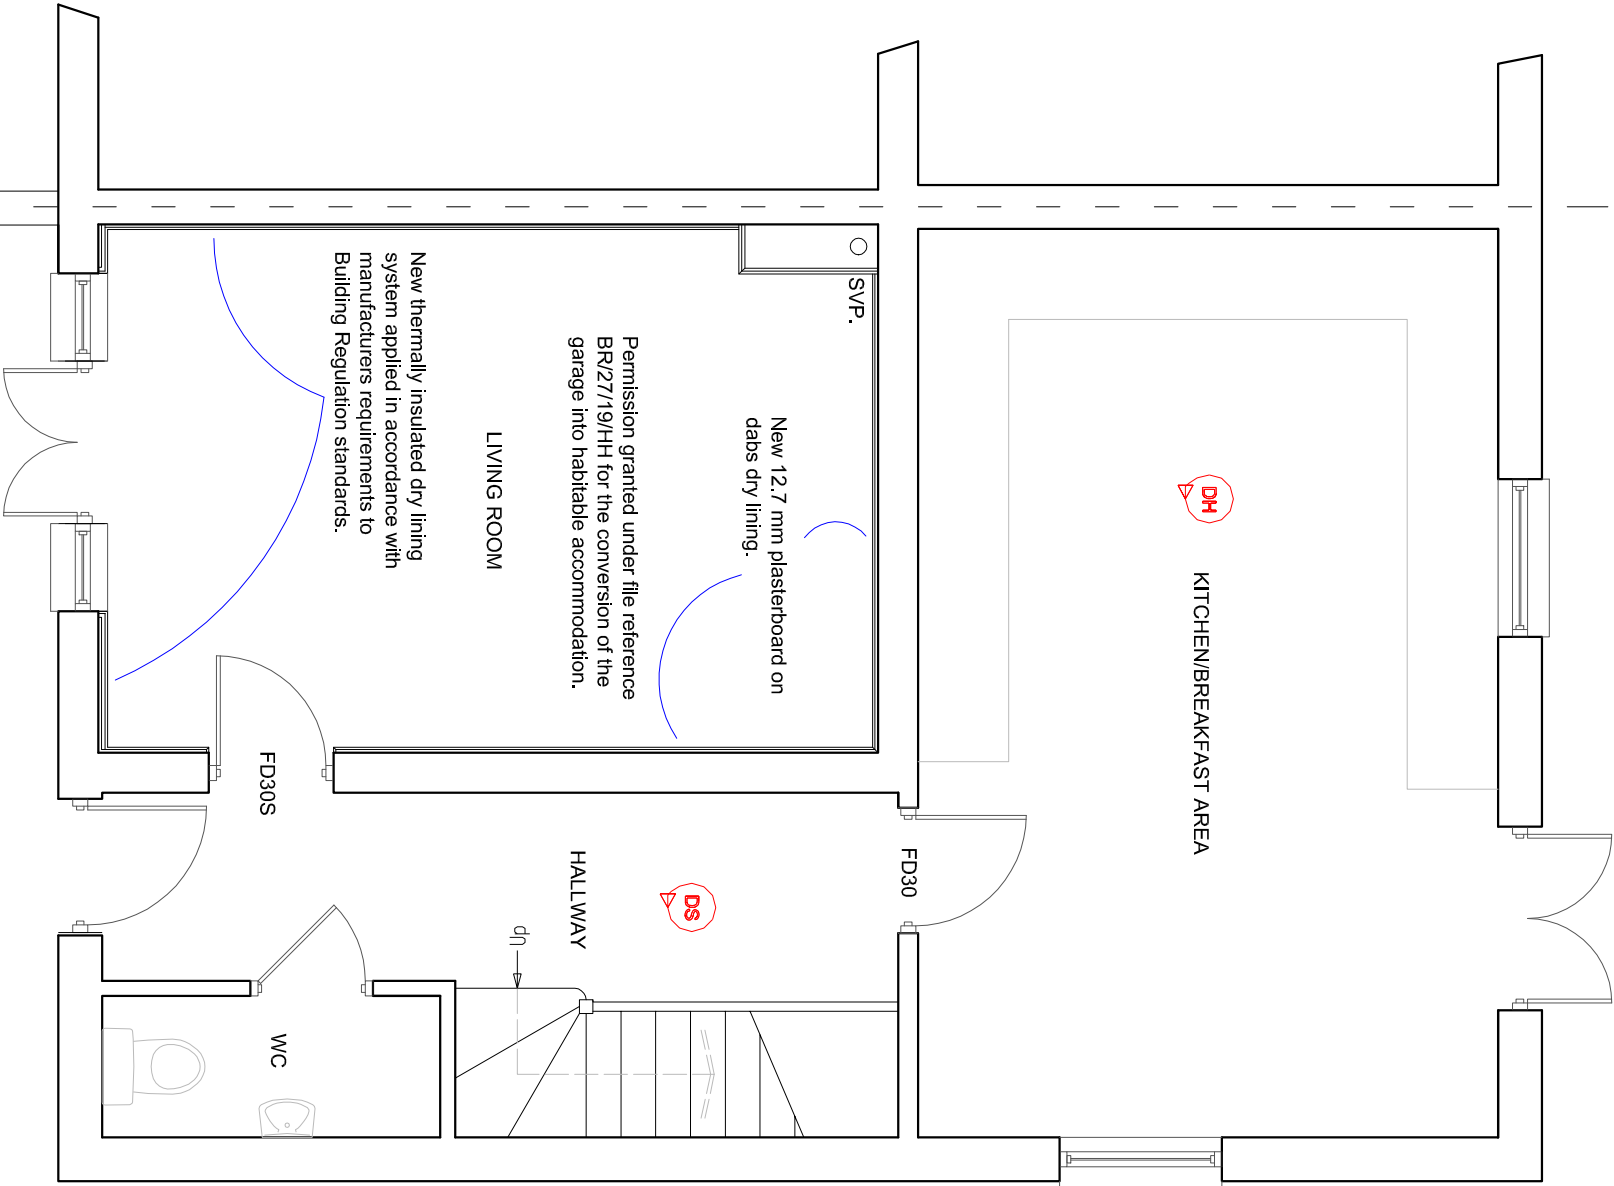


PROPOSED GROUND FLOOR PLAN

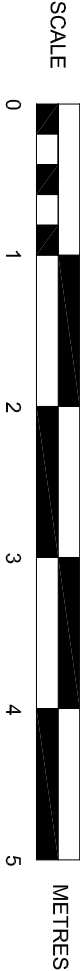

NOTES

WINDOWS - Wooden framed double glazed units to match existing.

DOORS - Wooden framed double glazed units to match existing.

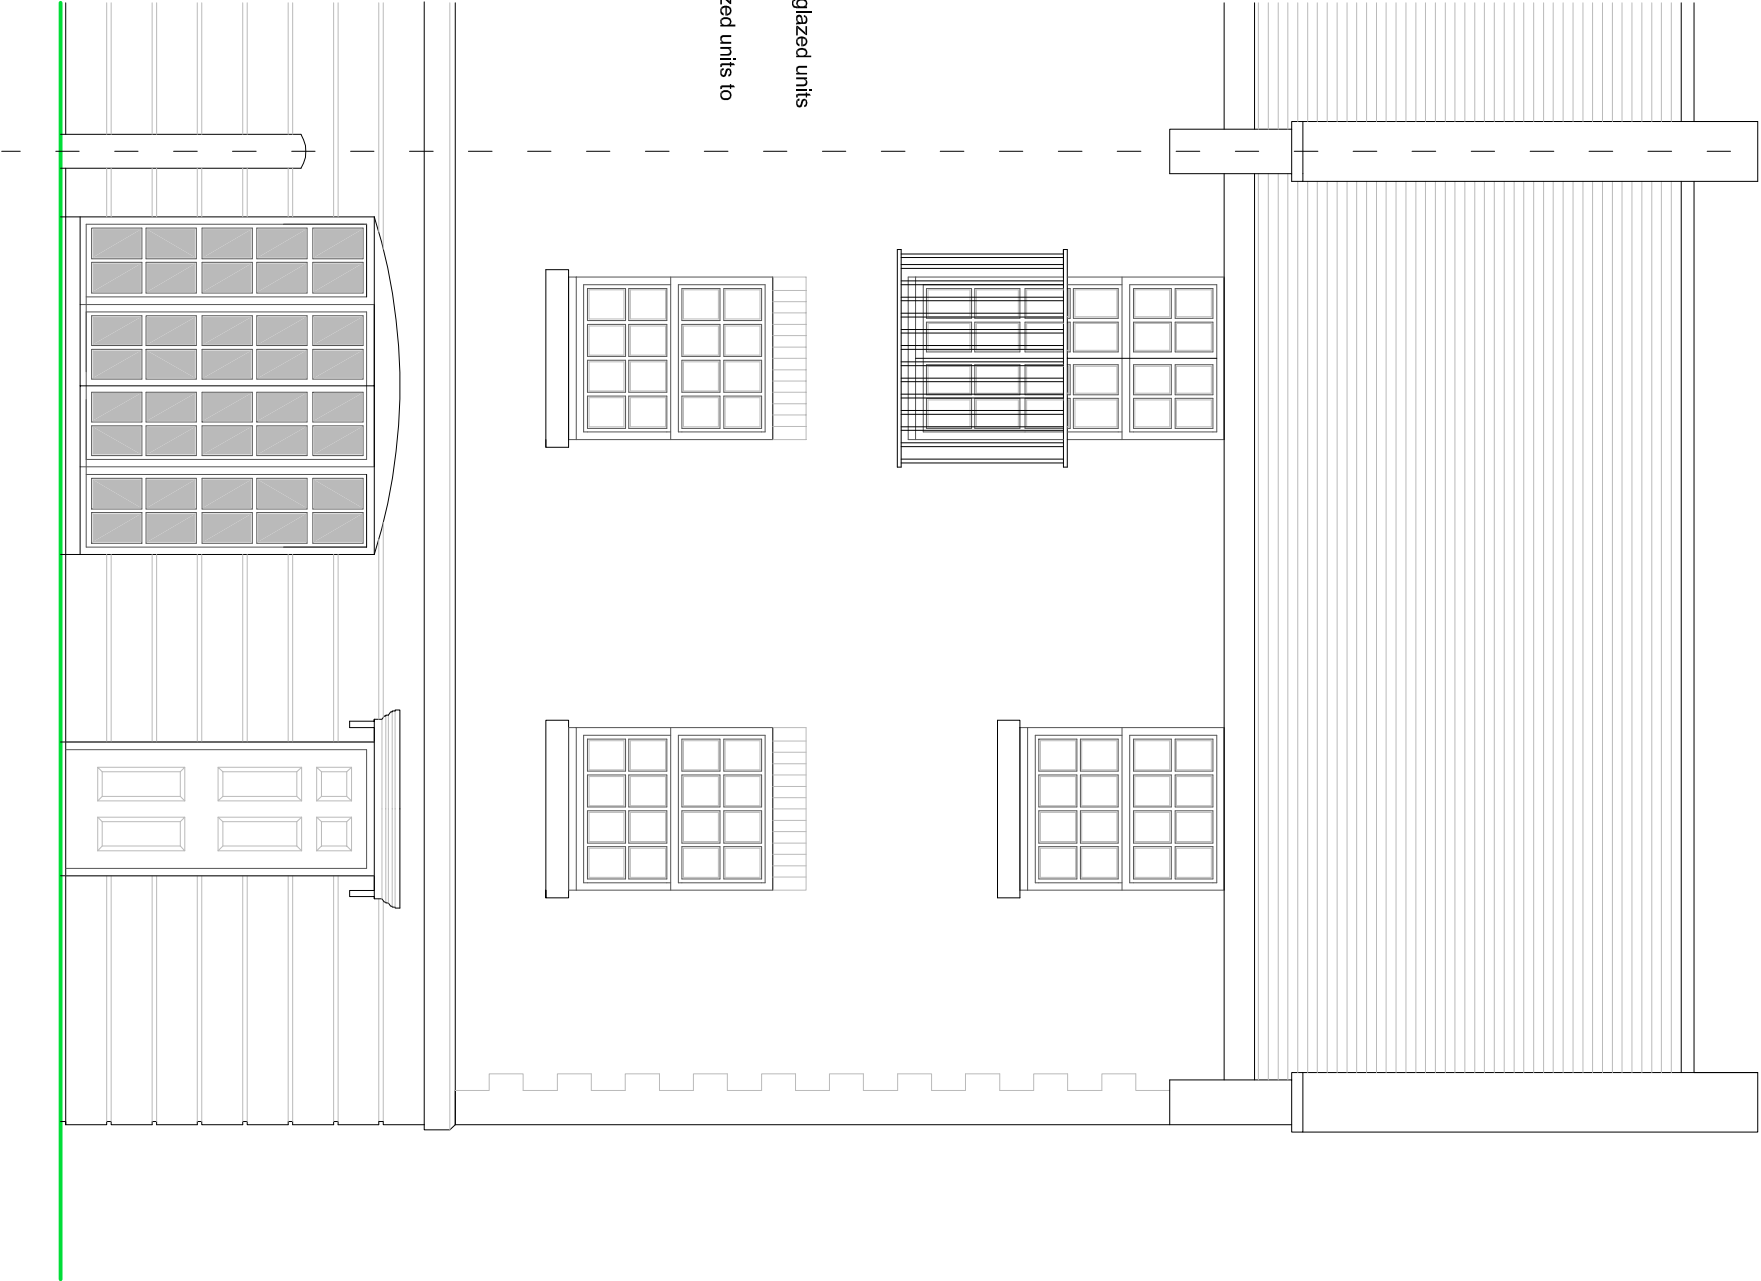

PROPOSED FRONT ELEVATION

SUSSEX BUILDING CONSULTANCY LIMITED

8 MEAD COURT, MEAD LANE,
BOGNOR REGIS, WEST SUSSEX.

SCALE - 1/50 REV - DATE - 11/01/2019



LABC
partner

3 NORTHCOTE ROAD
BOGNOR REGIS
PO21 5LZ
TEL/FAX - (01243) 861379