




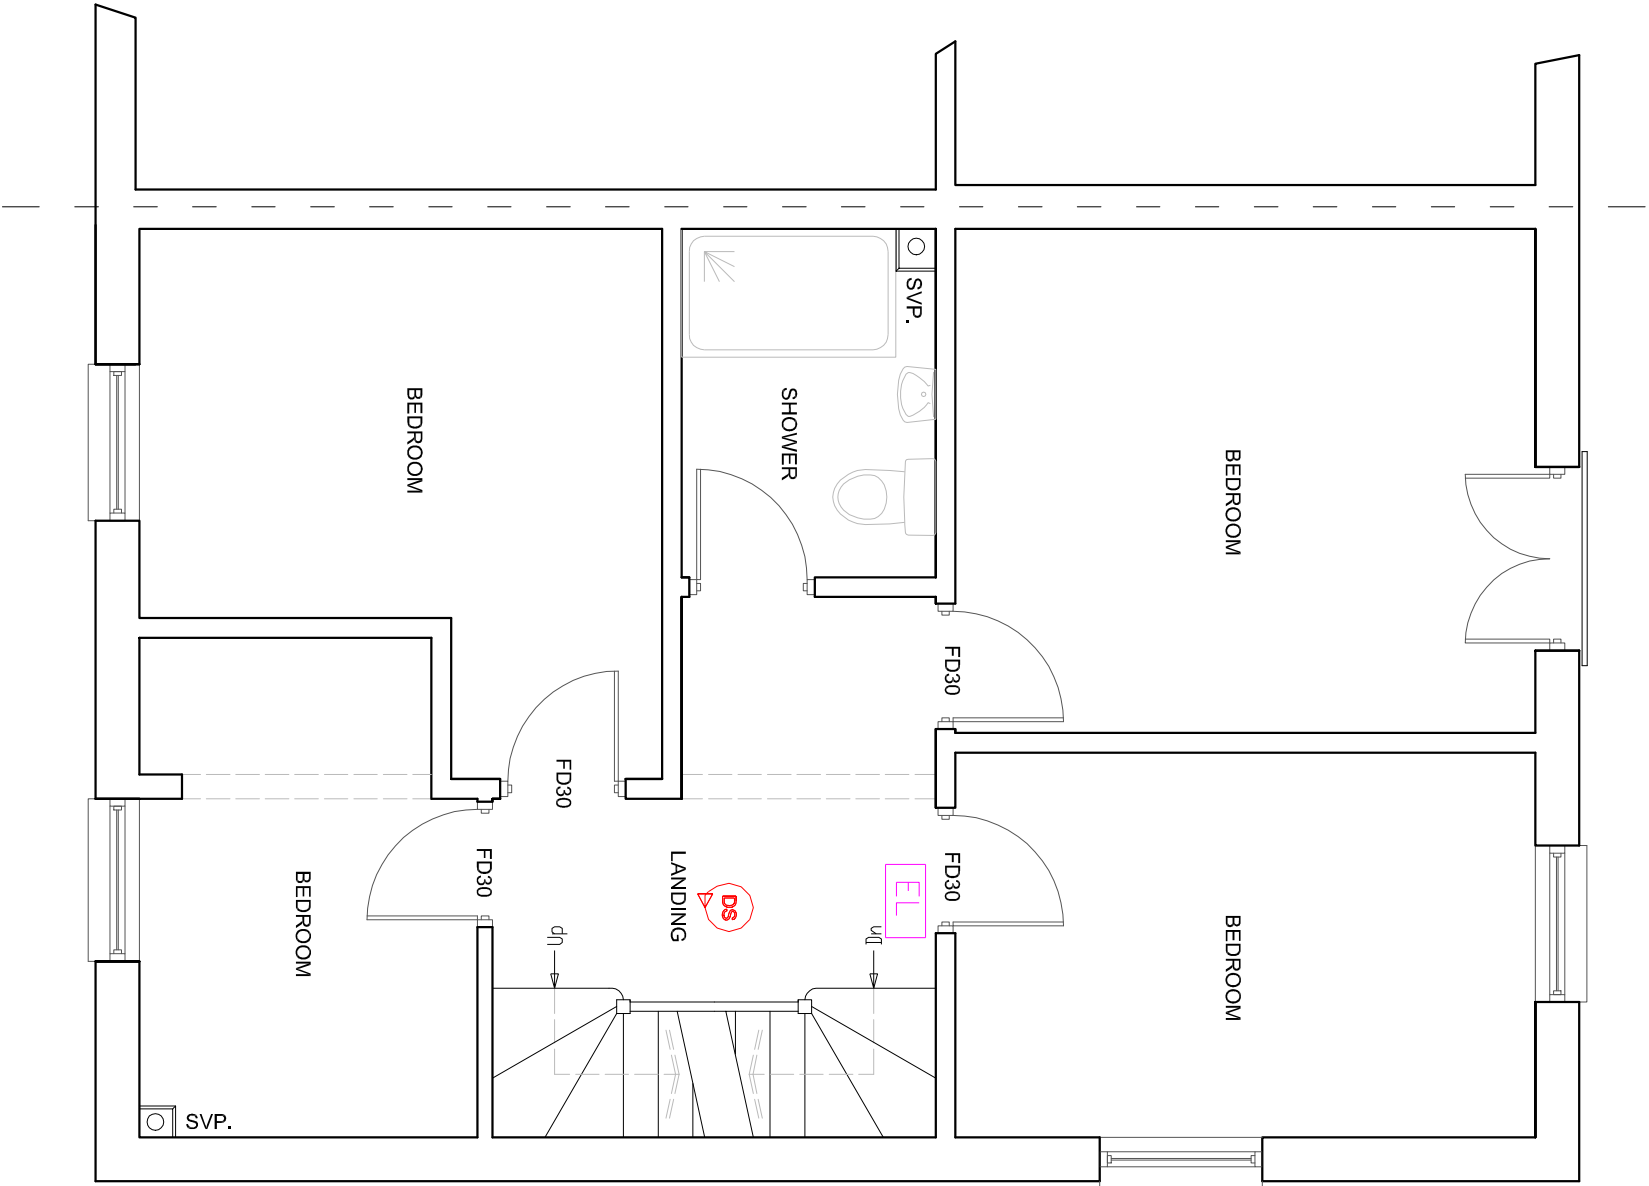

PROPOSED FIRST FLOOR PLAN

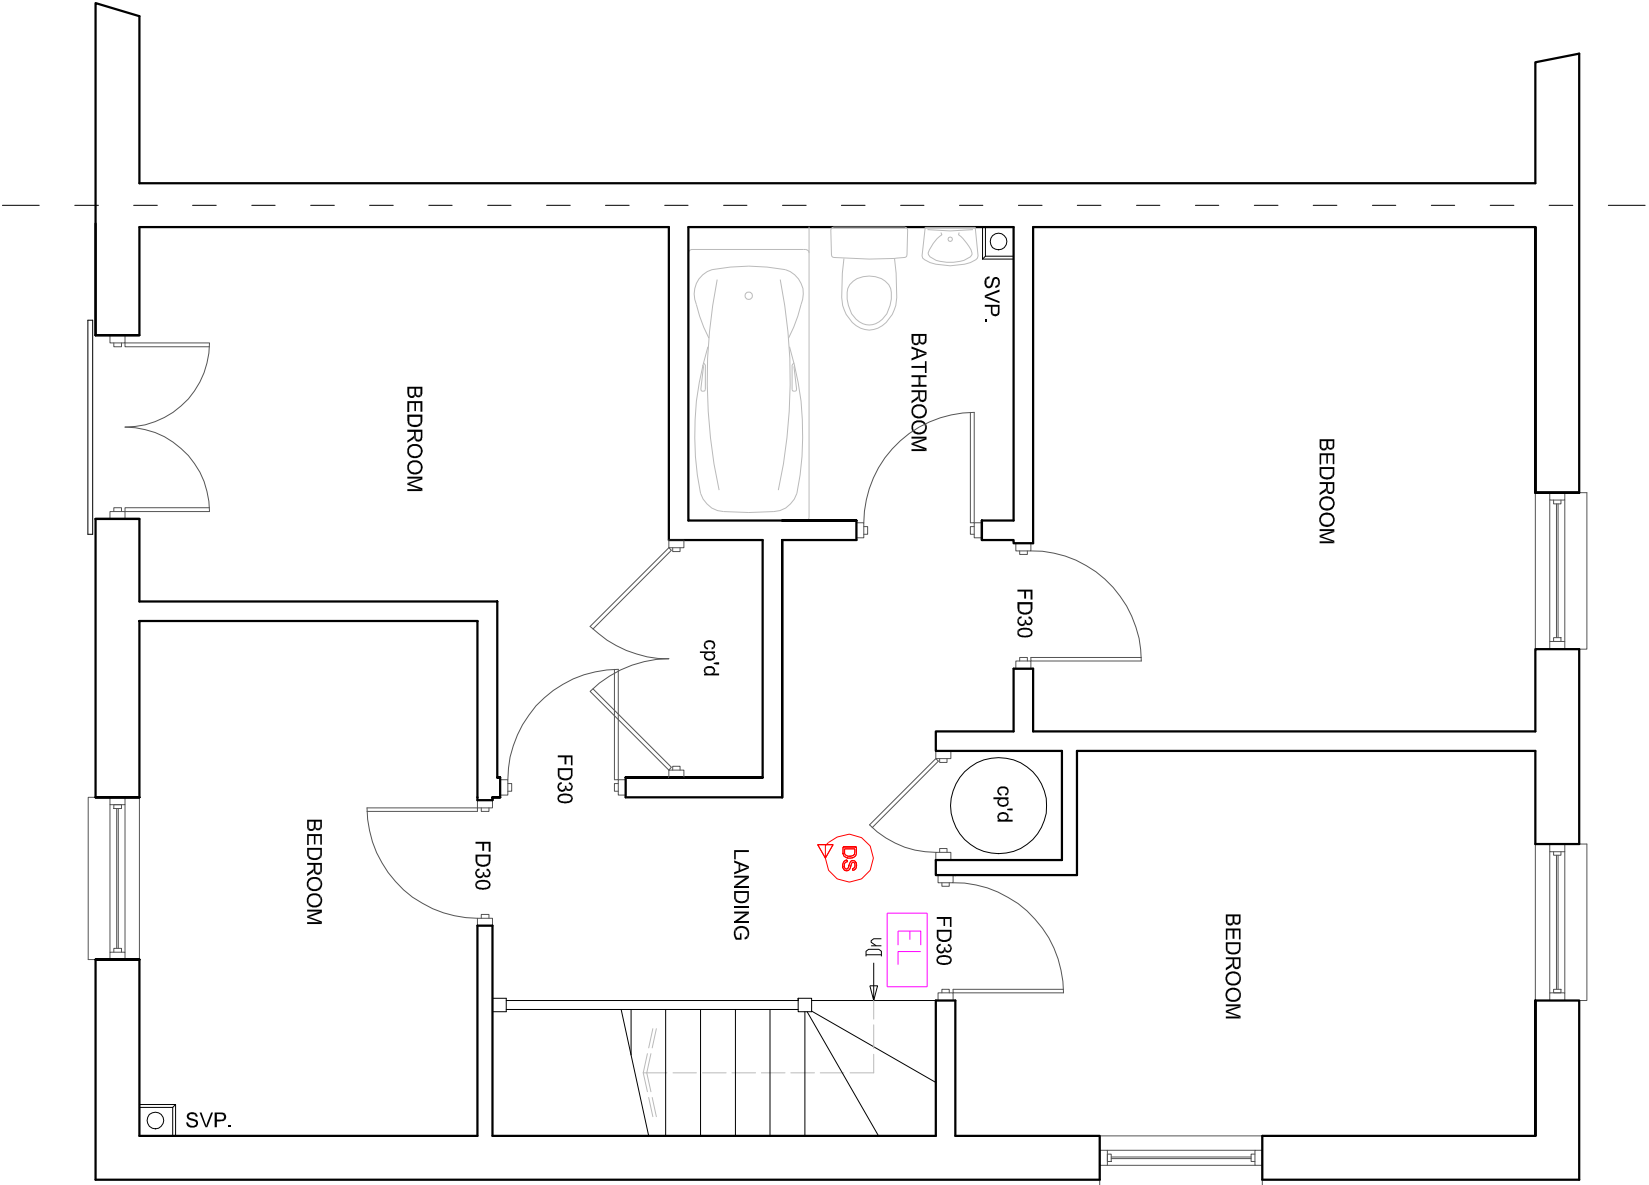

PROPOSED SECOND FLOOR PLAN

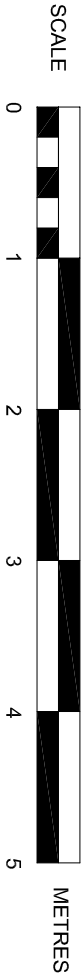

- Smoke detector head.
- Heat detector head.
- Emergency lighting.