




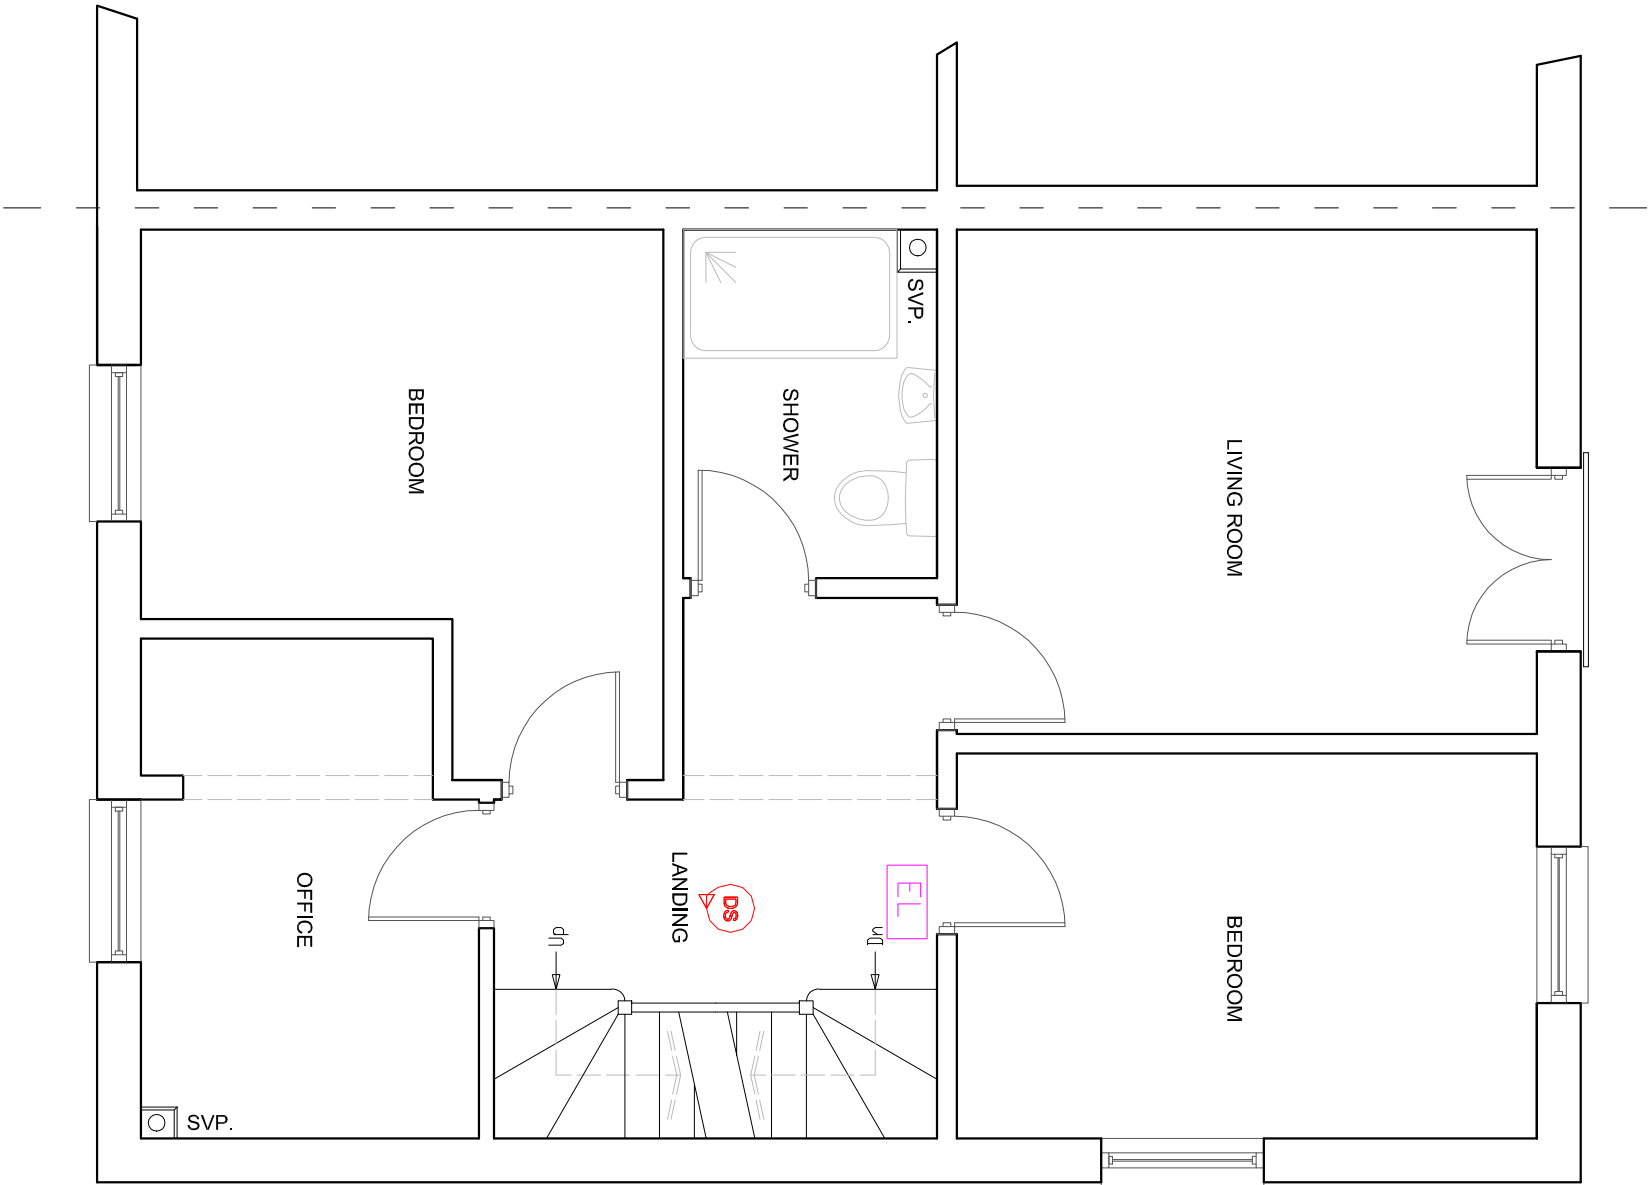

EXISTING FIRST FLOOR PLAN

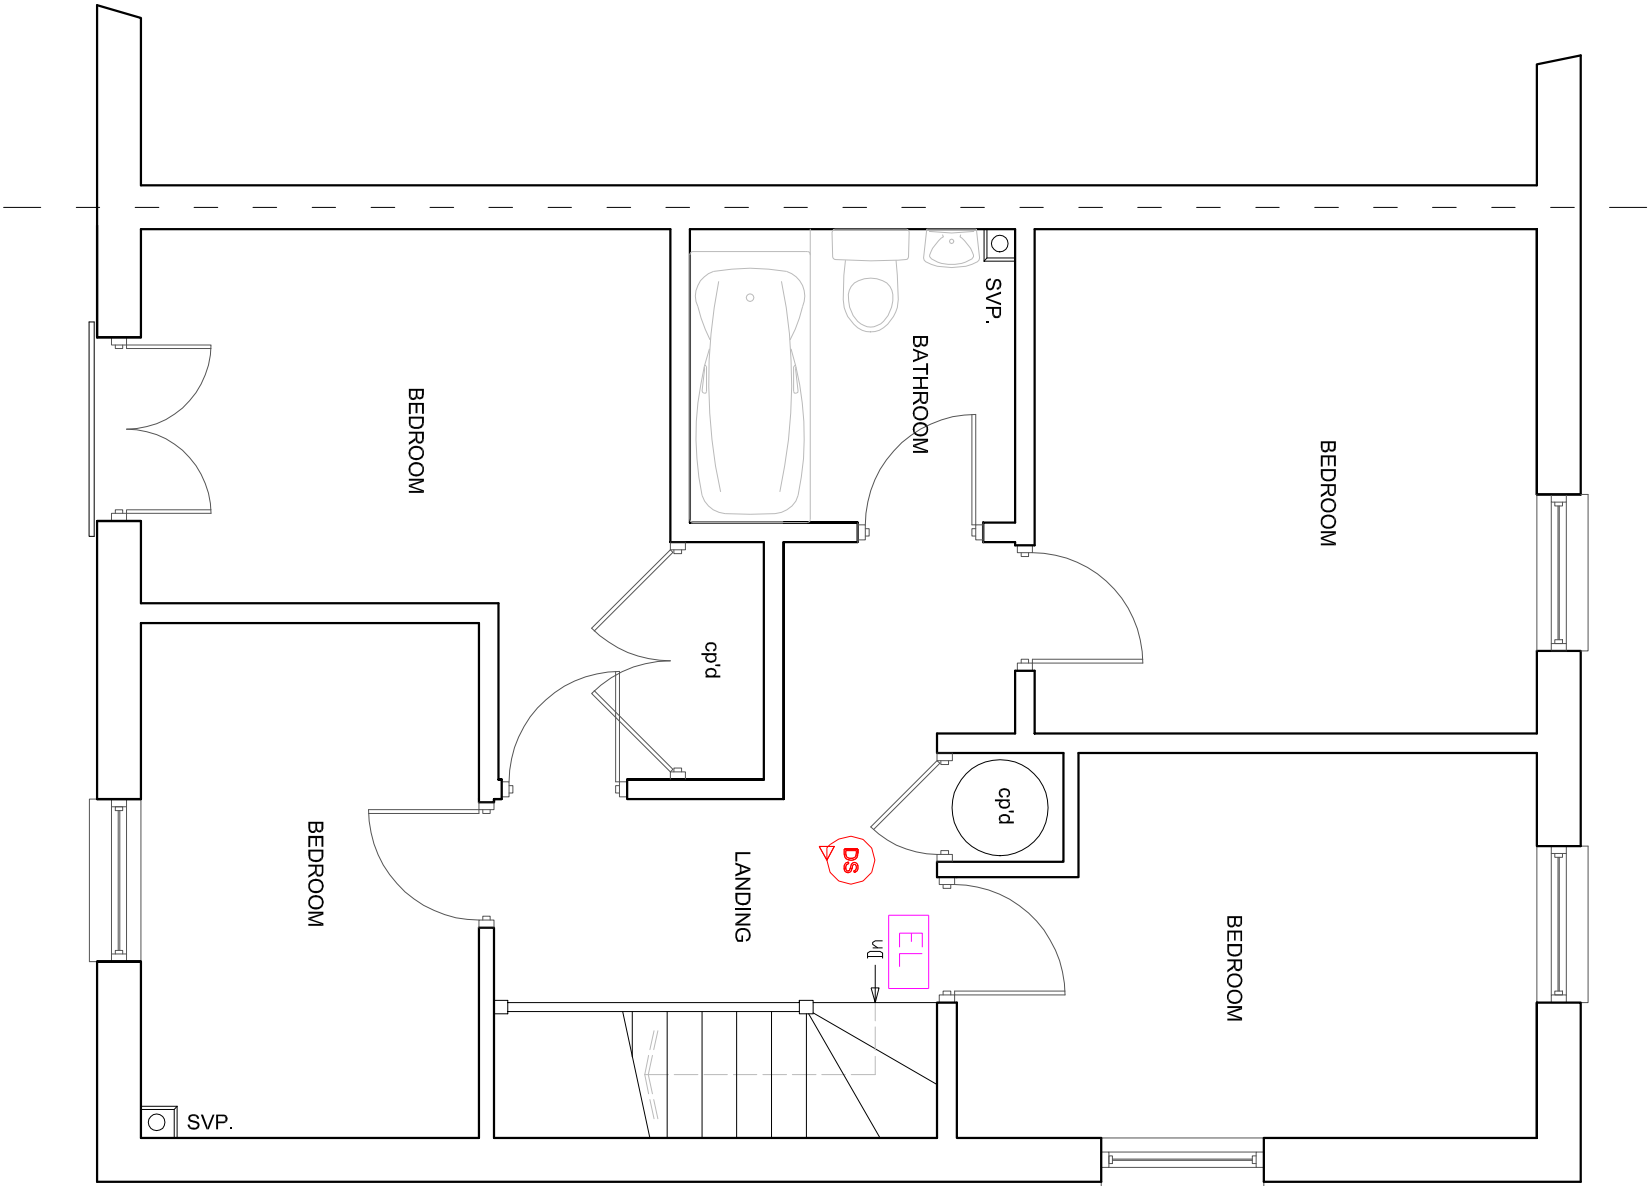

EXISTING SECOND FLOOR PLAN

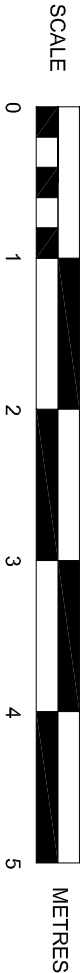

- Smoke detector head.
- Heat detector head.
- Emergency lighting.

SUSSEX BUILDING CONSULTANCY LIMITED

8 MEAD COURT, MEAD LANE,
BOGNOR REGIS, WEST SUSSEX.

SCALE - 1/50 REV - DATE - 10/05/2019

LABC
partner
3 NORTHCOTE ROAD
BOGNOR REGIS
PO21 8LZ
TEL/FAX - (01243) 861379