


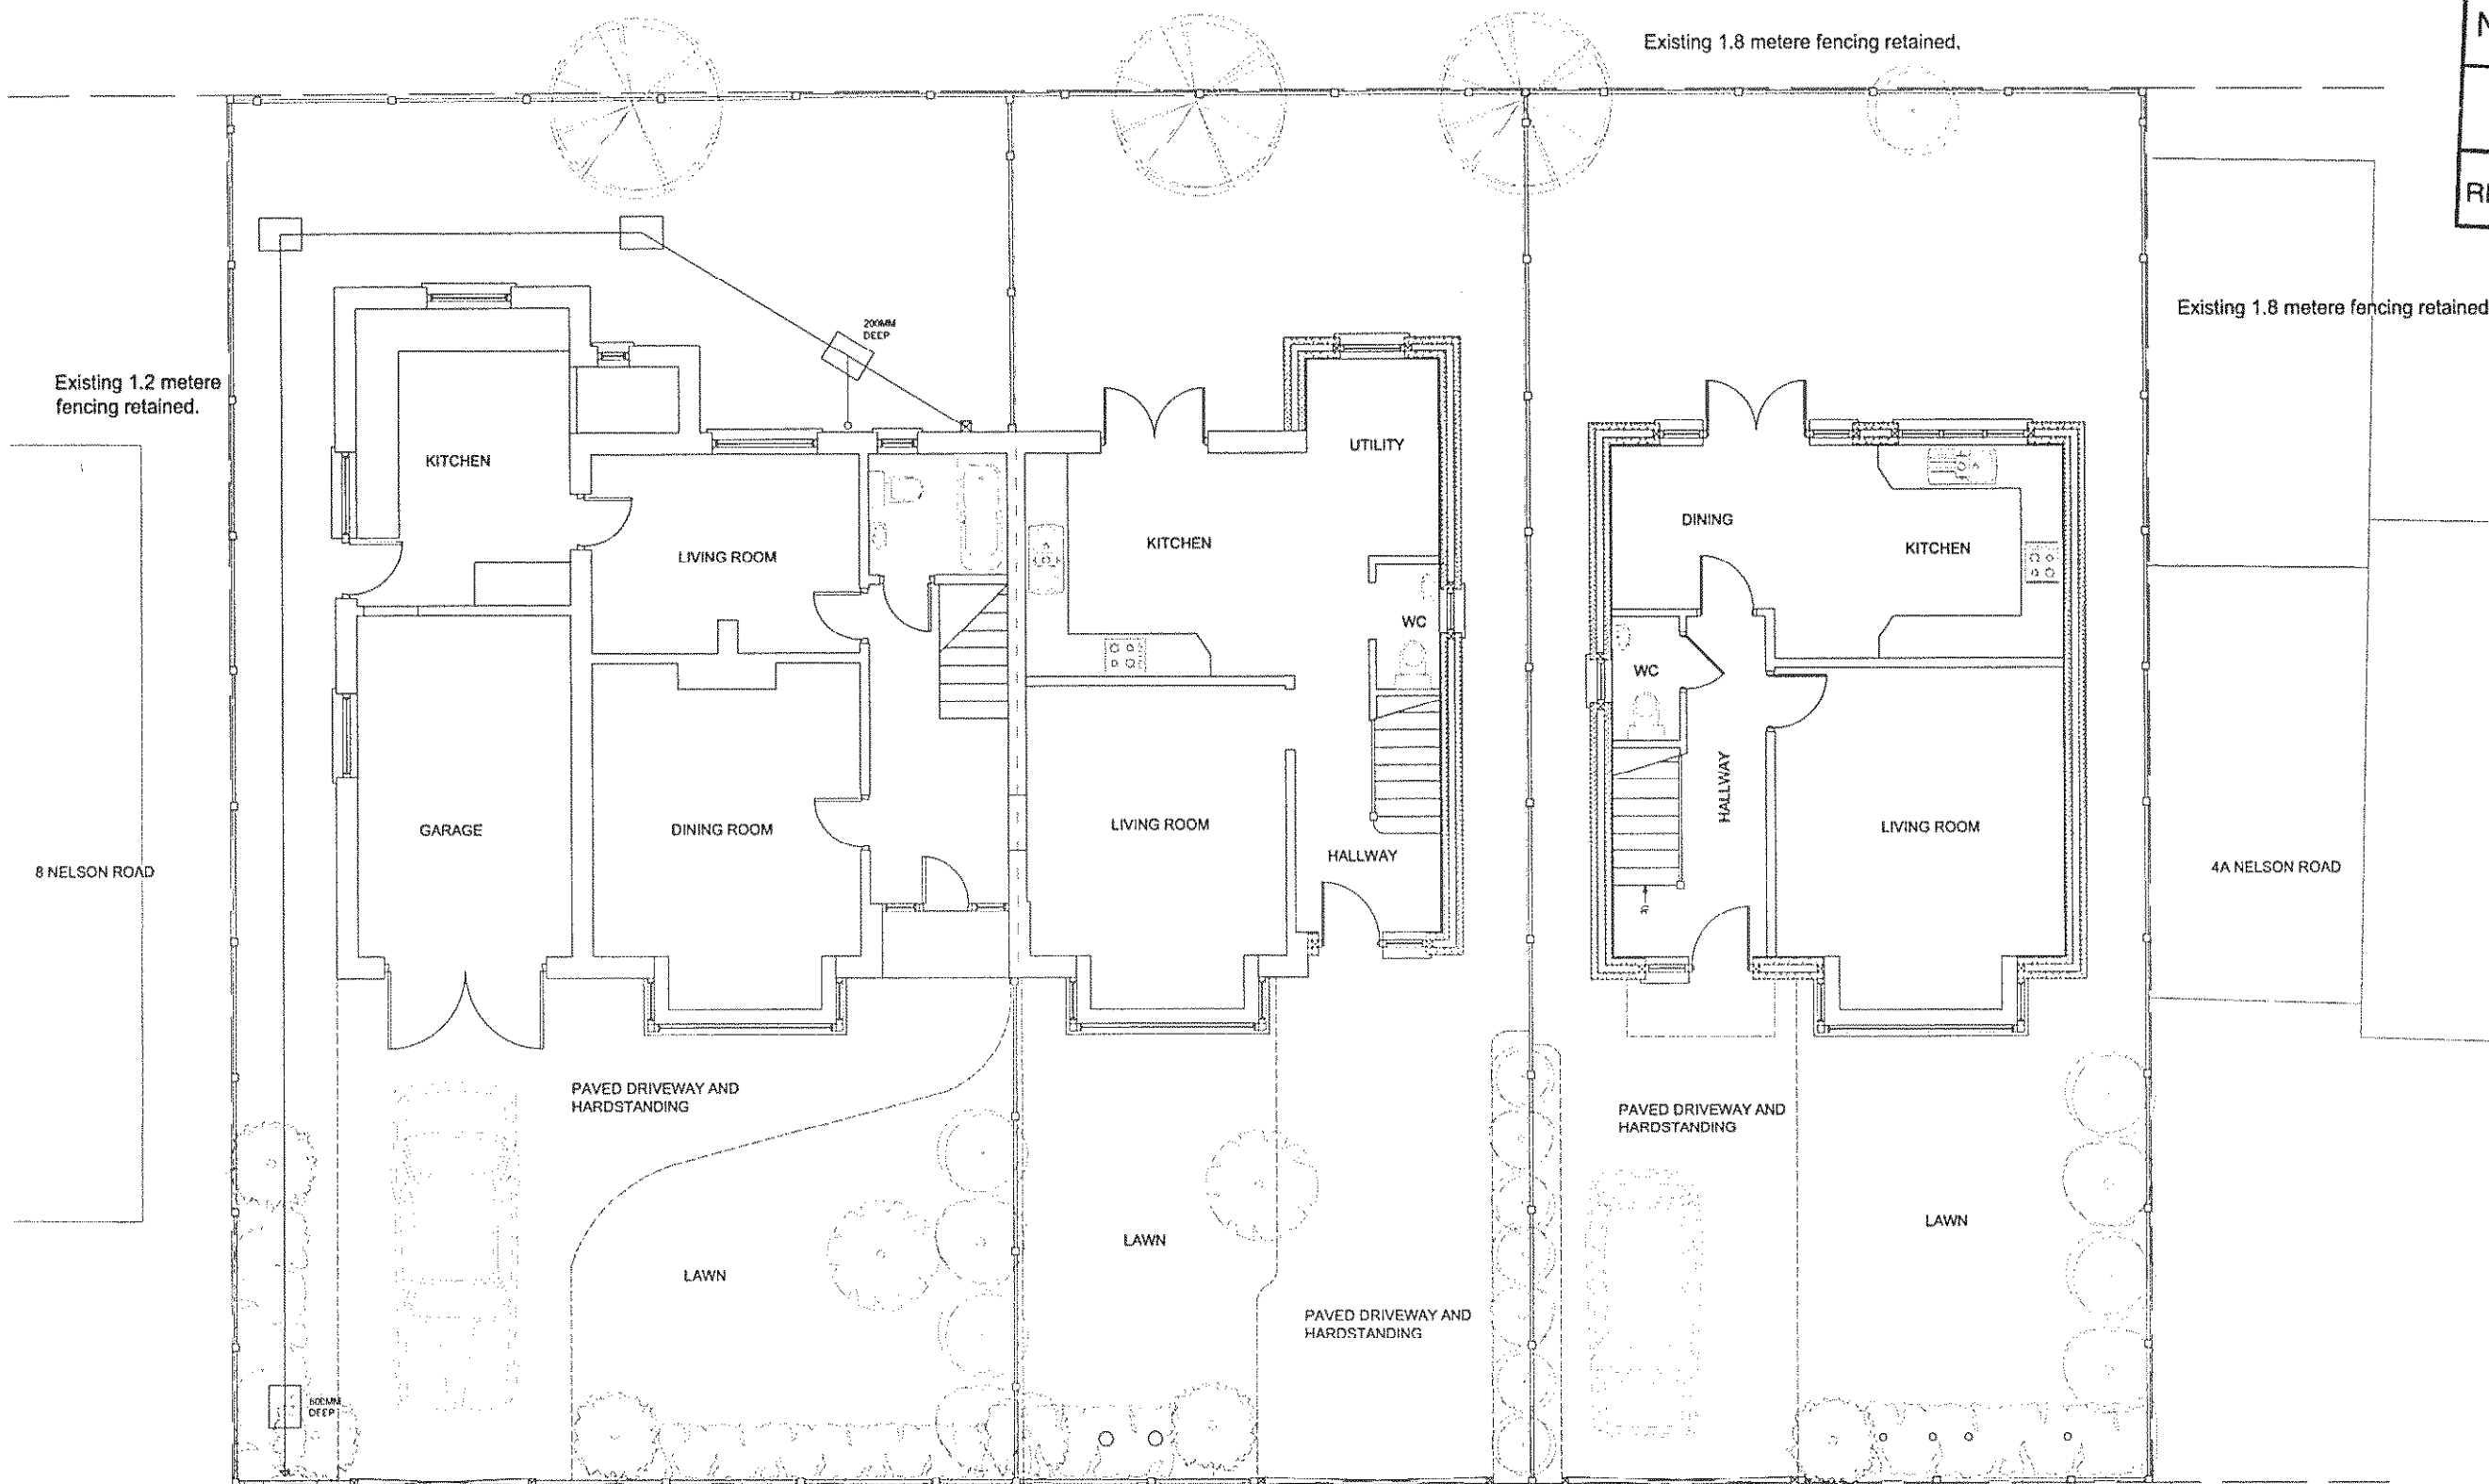


Existing driveway and gate arrangement to No. 6 to remain untouched.

Provide 'ATCO' drains where driveway abuts the pavement with drainage to soakaway.

900 mm close boarded fencing with existing hedging retained and trimmed where possible.

PROPOSED SITE PLAN

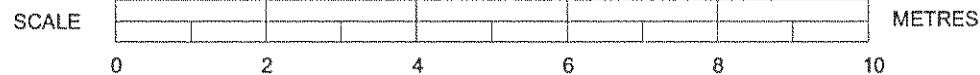

SUSSEX BUILDING CONSULTANCY LIMITED

PROJECT - 6 NELSON ROAD,
BOGNOR REGIS, WEST SUSSEX.

SCALE - 1/100 REV - D DATE - 13/05/2010

SBCL

3 NORTHGATE ROAD
BOGNOR REGIS
PO21 5LZ

TEL/FAX - (01243) 861379