



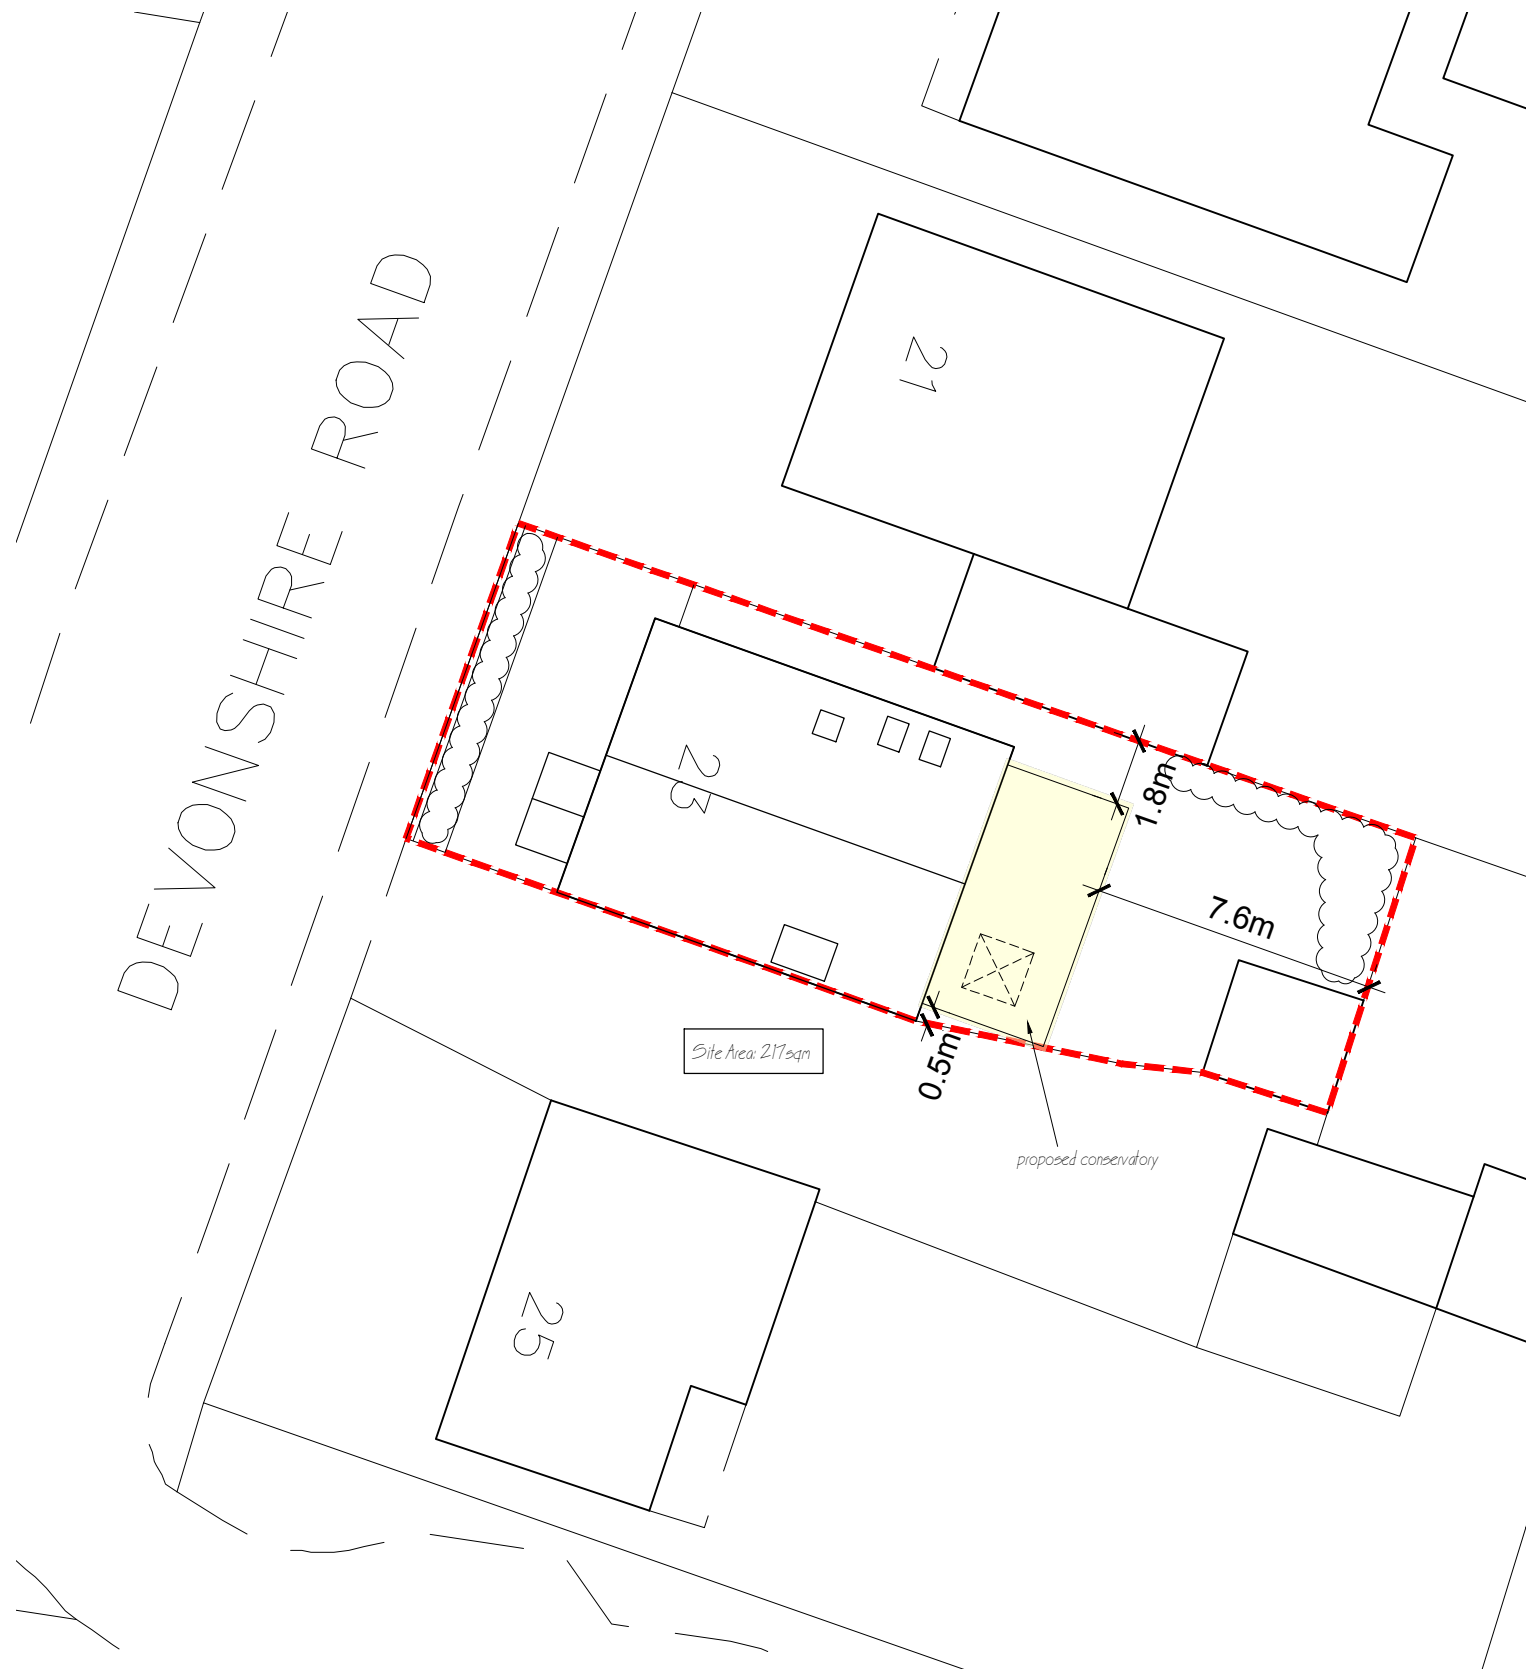

SITE LAYOUT 1:200

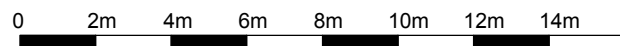


SPEEDY CONSERVATORIES.COM

DESIGN | BUILD | MAINTAIN
106 Stone Lane, Worthing, West Sussex, BN13 2BG
01903 231000




BLOCK PLAN 1:500

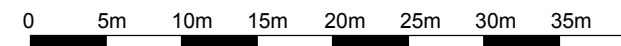

LOCATION PLAN 1:250

© Crown Copyright 2018. All rights reserved. Licence number 100022492

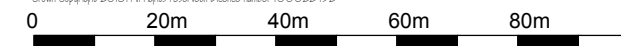

CLIENT: MR BEDFORD

SITE: 23 DEVONSHIRE PLACE
BOGNOR REGIS

DRAWING: LOCATION, BLOCK PLAN &
SITE LAYOUT

DRAWING NO.: GC14-01A

SCALE: 1:250, 1:500, 1:200

DATE: 24.05.18

