



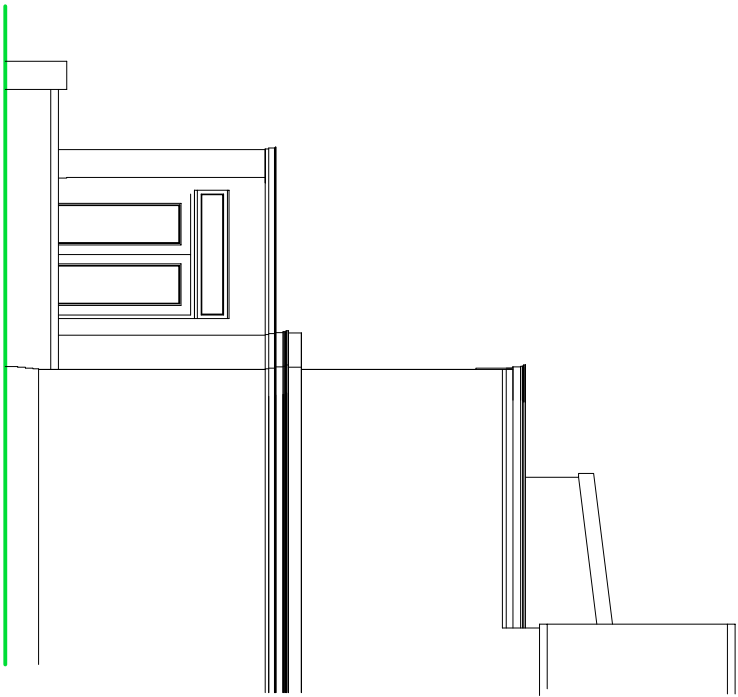


SIDE ELEVATION

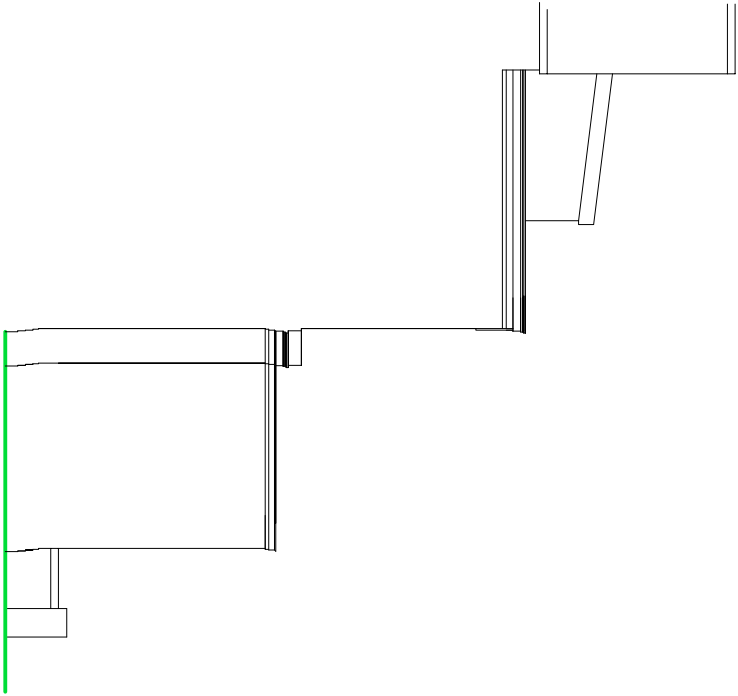


SIDE ELEVATION

NOTES


- Walls - Face brick with coping stone and cornice detail and decorative band.
- Roof - Fibreglass covering to new flat roof, slates to pitched roof.
- Windows - White PVC framed double glazed units.
- Doors - Powder coated aluminium framed double glazed doors.

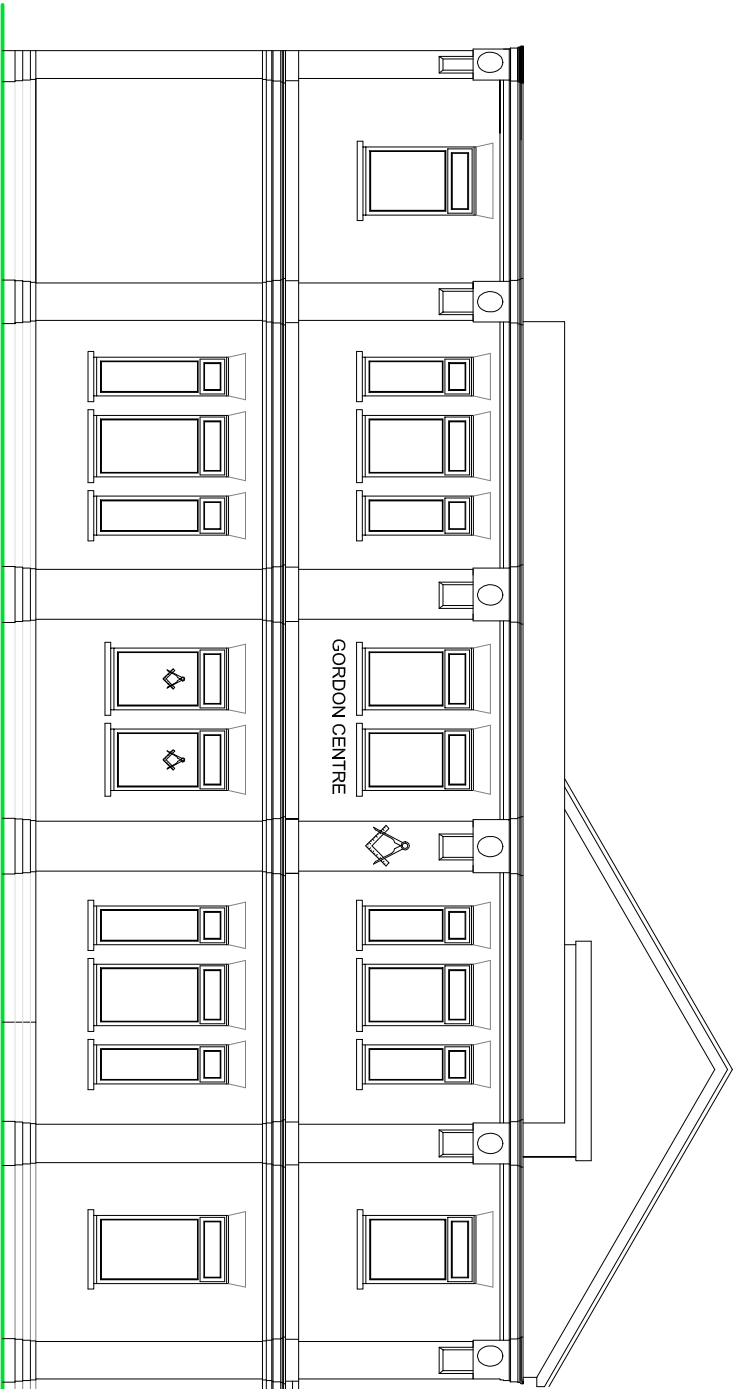

FRONT ELEVATION

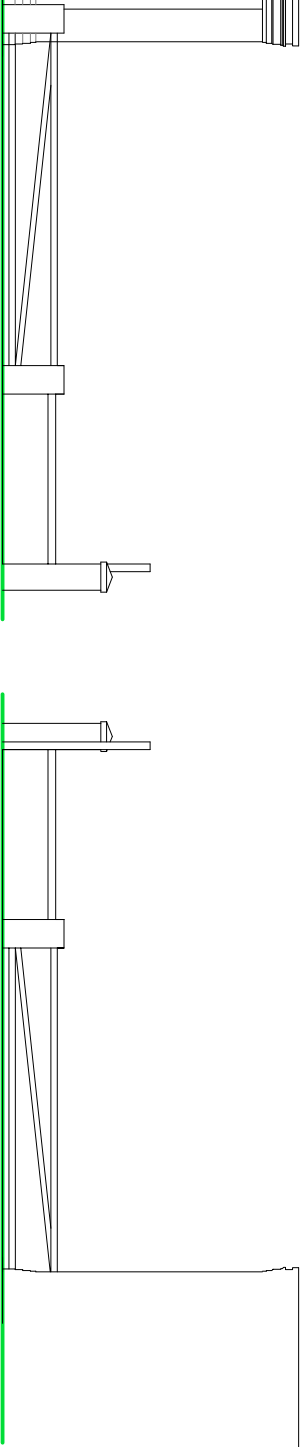

REAR ELEVATION

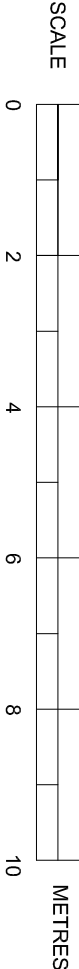

EXISTING ELEVATIONS

SUSSEX BUILDING CONSULTANCY LIMITED

THE GORDON CENTRE, CANADA GROVE,
BOGNOR REGIS.

SCALE - 1/50 REV - DATE - 10/07/2020

LABC partner

3 NORTHCOTE ROAD
BOGNOR REGIS
PO21 1LZ

TEL/FAX - (01243) 861379