



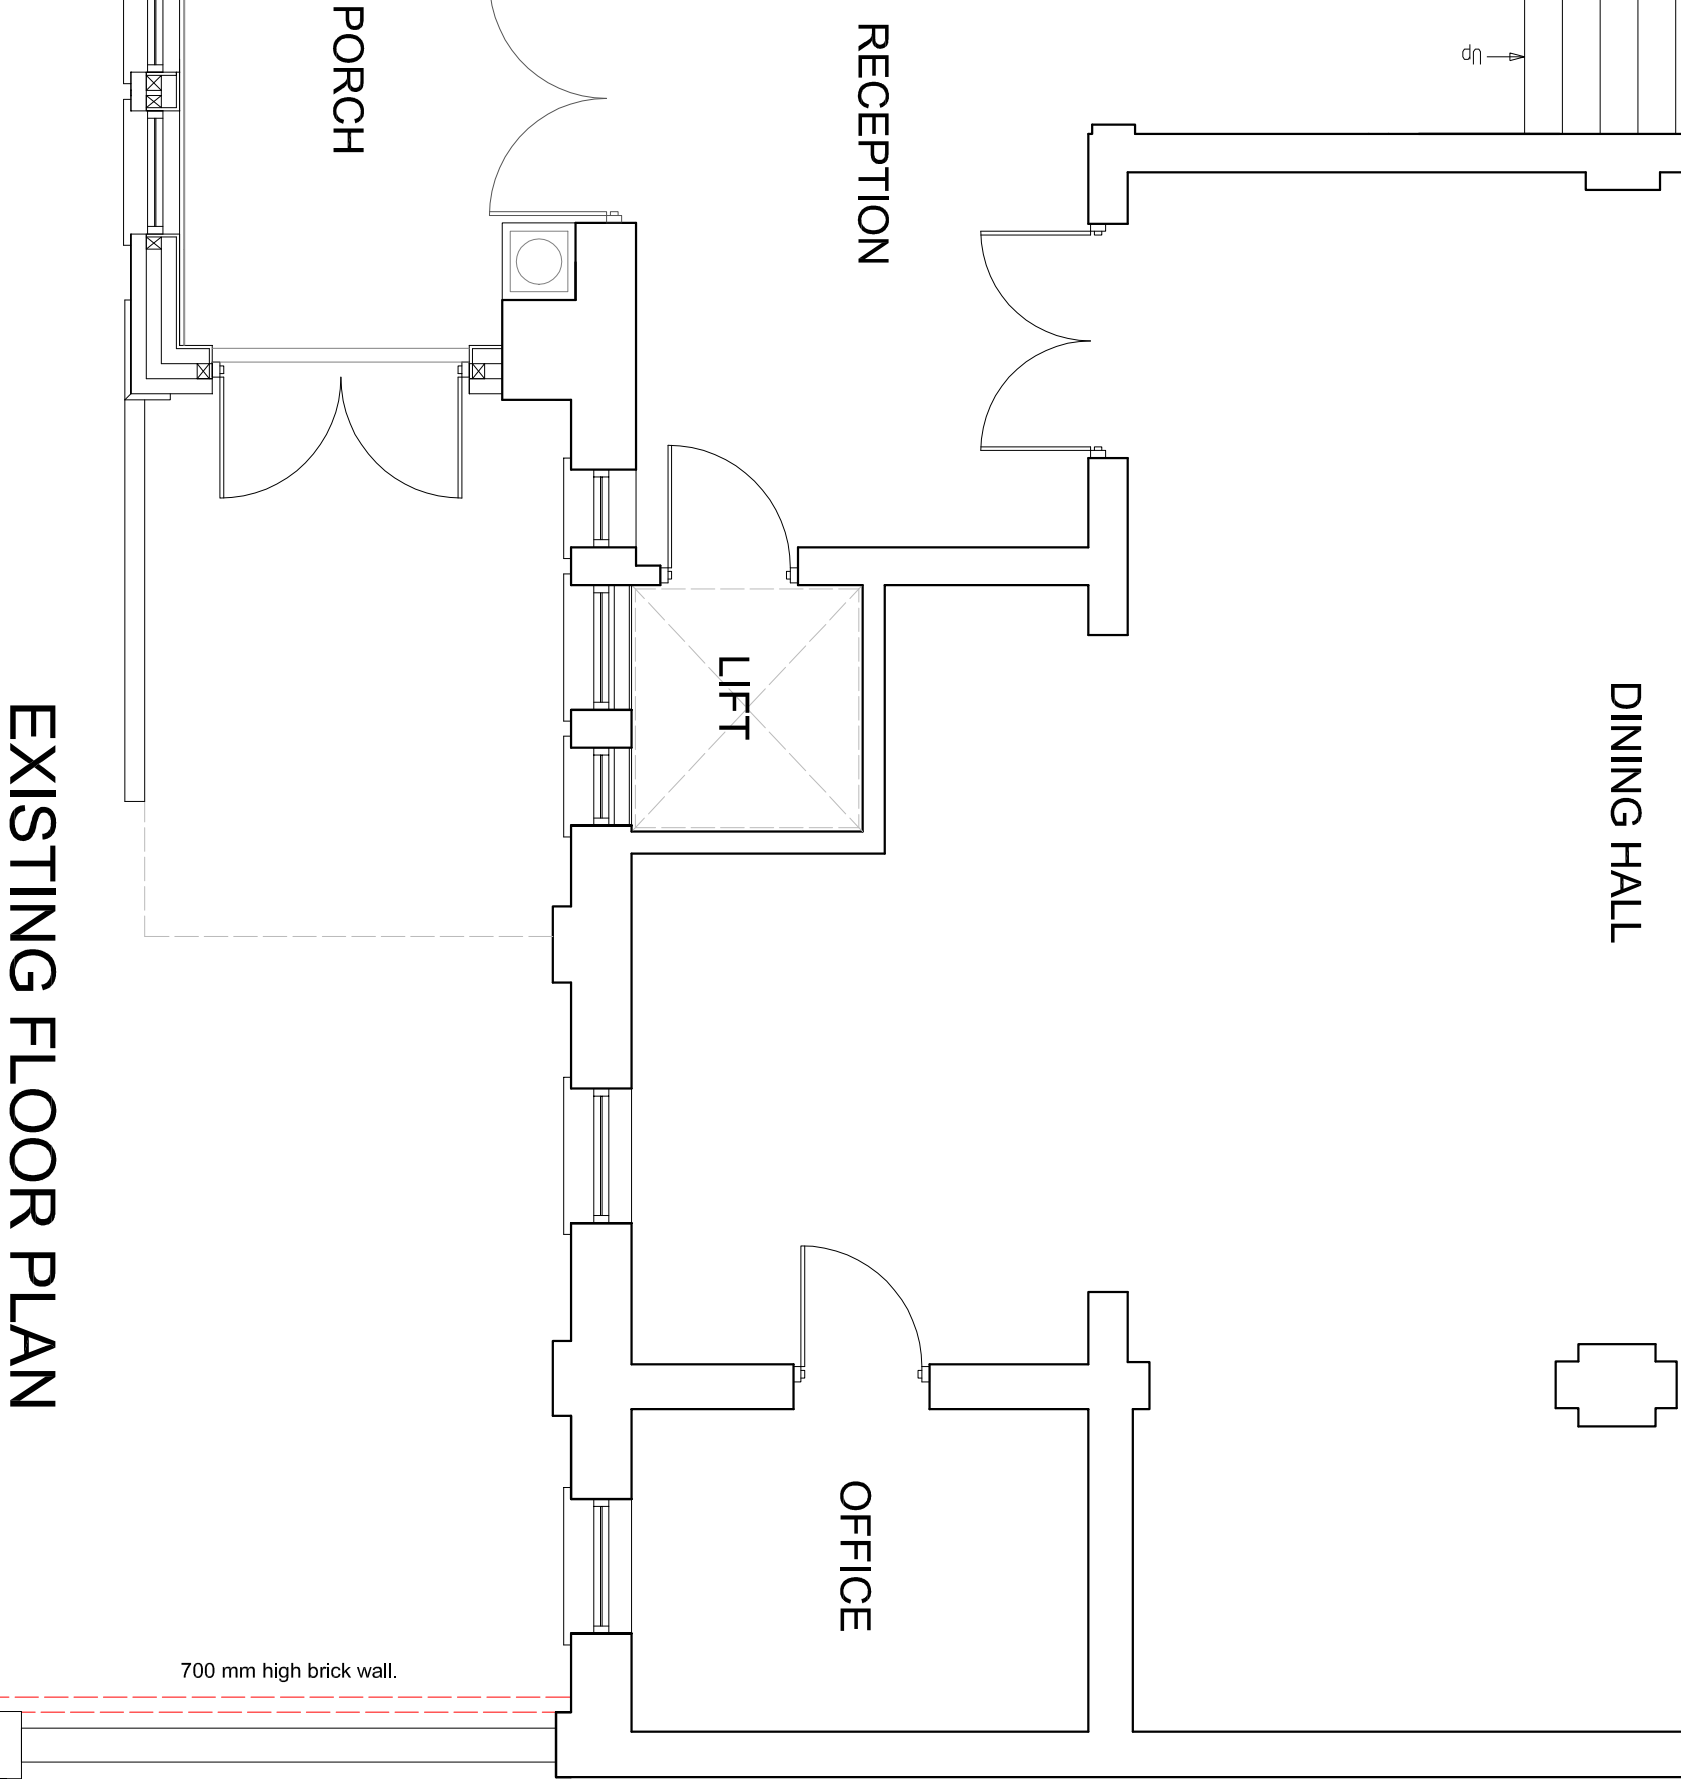

EXISTING FLOOR PLAN

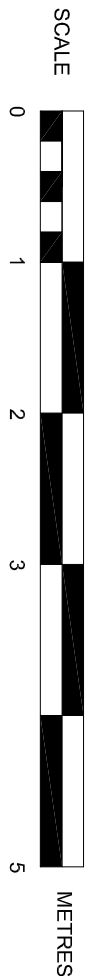

CAR PARK

SUSSEX BUILDING CONSULTANCY LIMITED

THE GORDON CENTRE, CANADA GROVE,
BOGNOR REGIS.

SCALE - 1/50 REV - DATE - 10/07/2020

LABC

partner

3 NORTHGOTE ROAD
BOGNOR REGIS
PO21 5LZ

TEL/FAX • (01243) 861379

Low wooden gate.

700 mm high brick wall.

Existing 1,800 mm close boarded fence with concrete posts.