



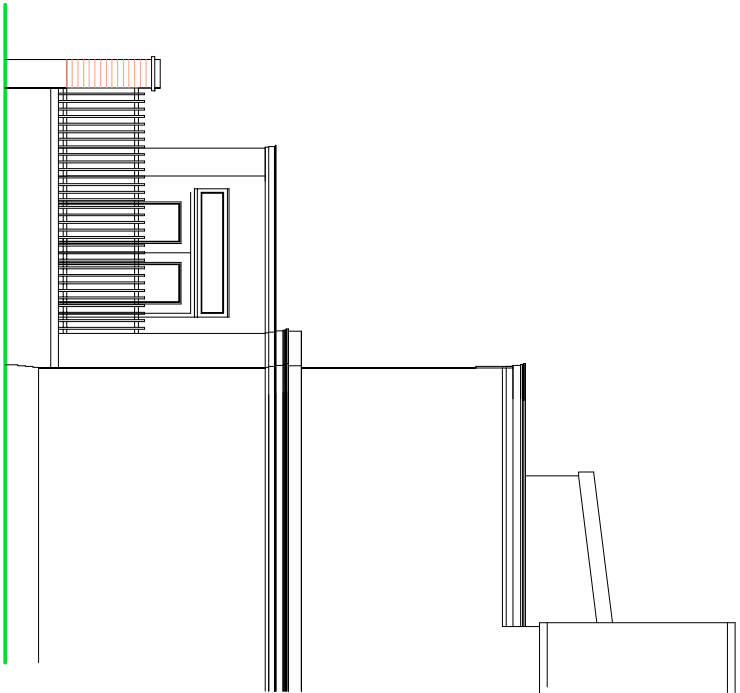


SIDE ELEVATION

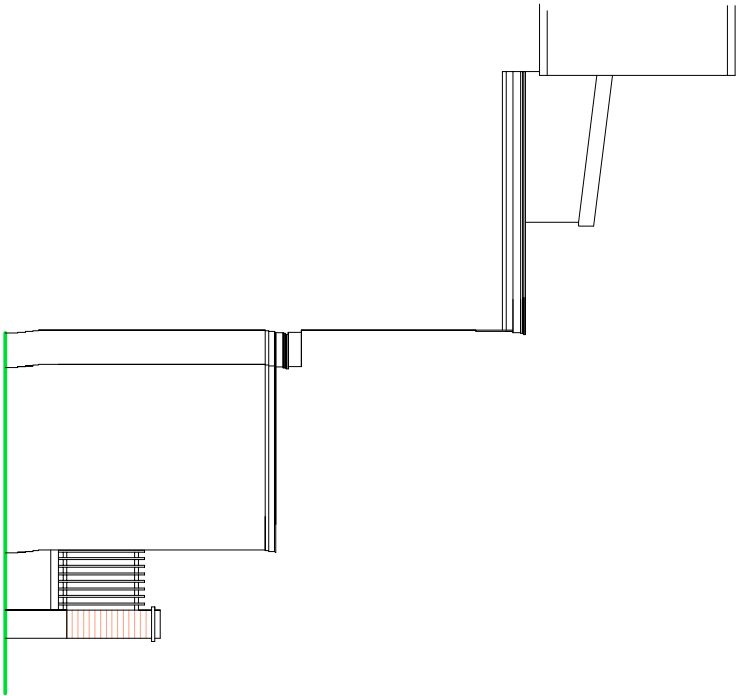


SIDE ELEVATION

NOTES


Walls - Face brick piers to be extended in height.
GATE/RAILINGS - Wrought iron effect design.

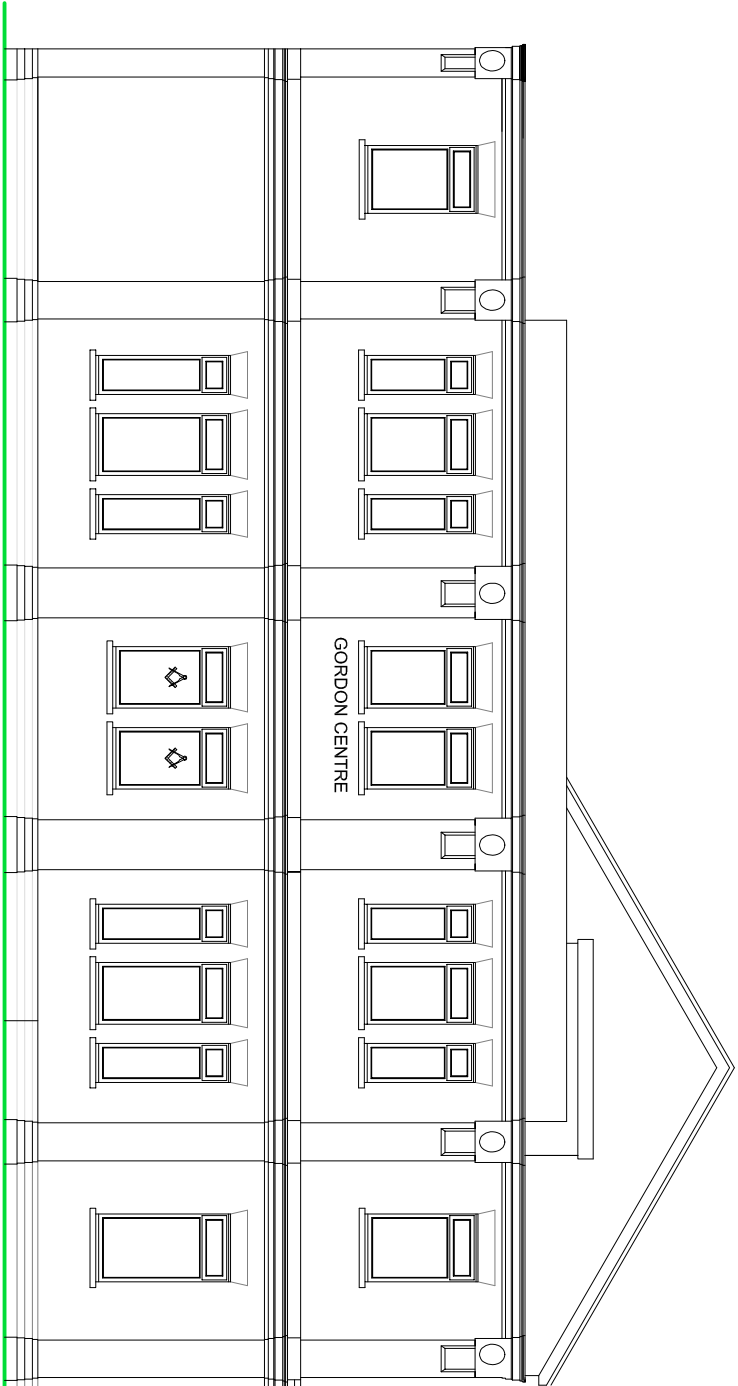

FRONT ELEVATION

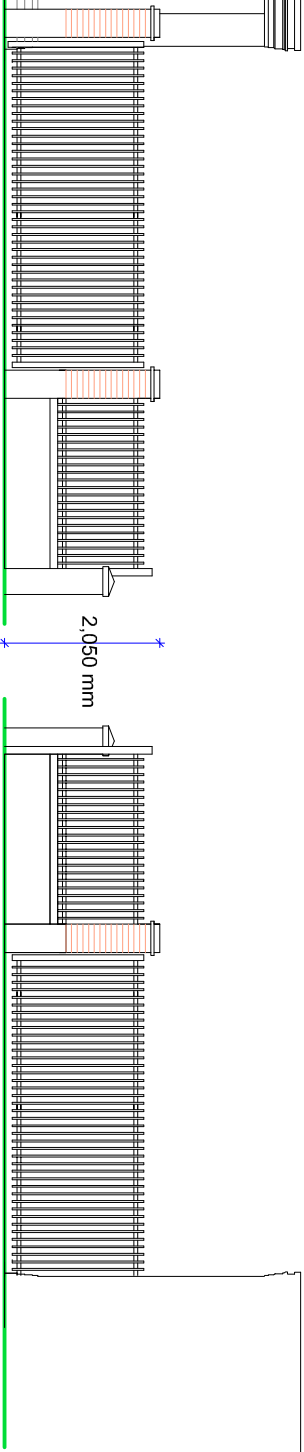

REAR ELEVATION

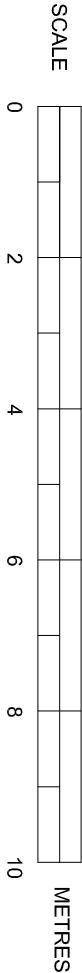

PROPOSED ELEVATIONS

SUSSEX BUILDING CONSULTANCY LIMITED

THE GORDON CENTRE, CANADA GROVE,
BOGNOR REGIS.

SCALE - 1/50 REV - DATE - 10/07/2020



LABC partner

3 NORTHCOTE ROAD
BOGNOR REGIS
PO21 3LZ
TEL/FAX - (01243) 861379