
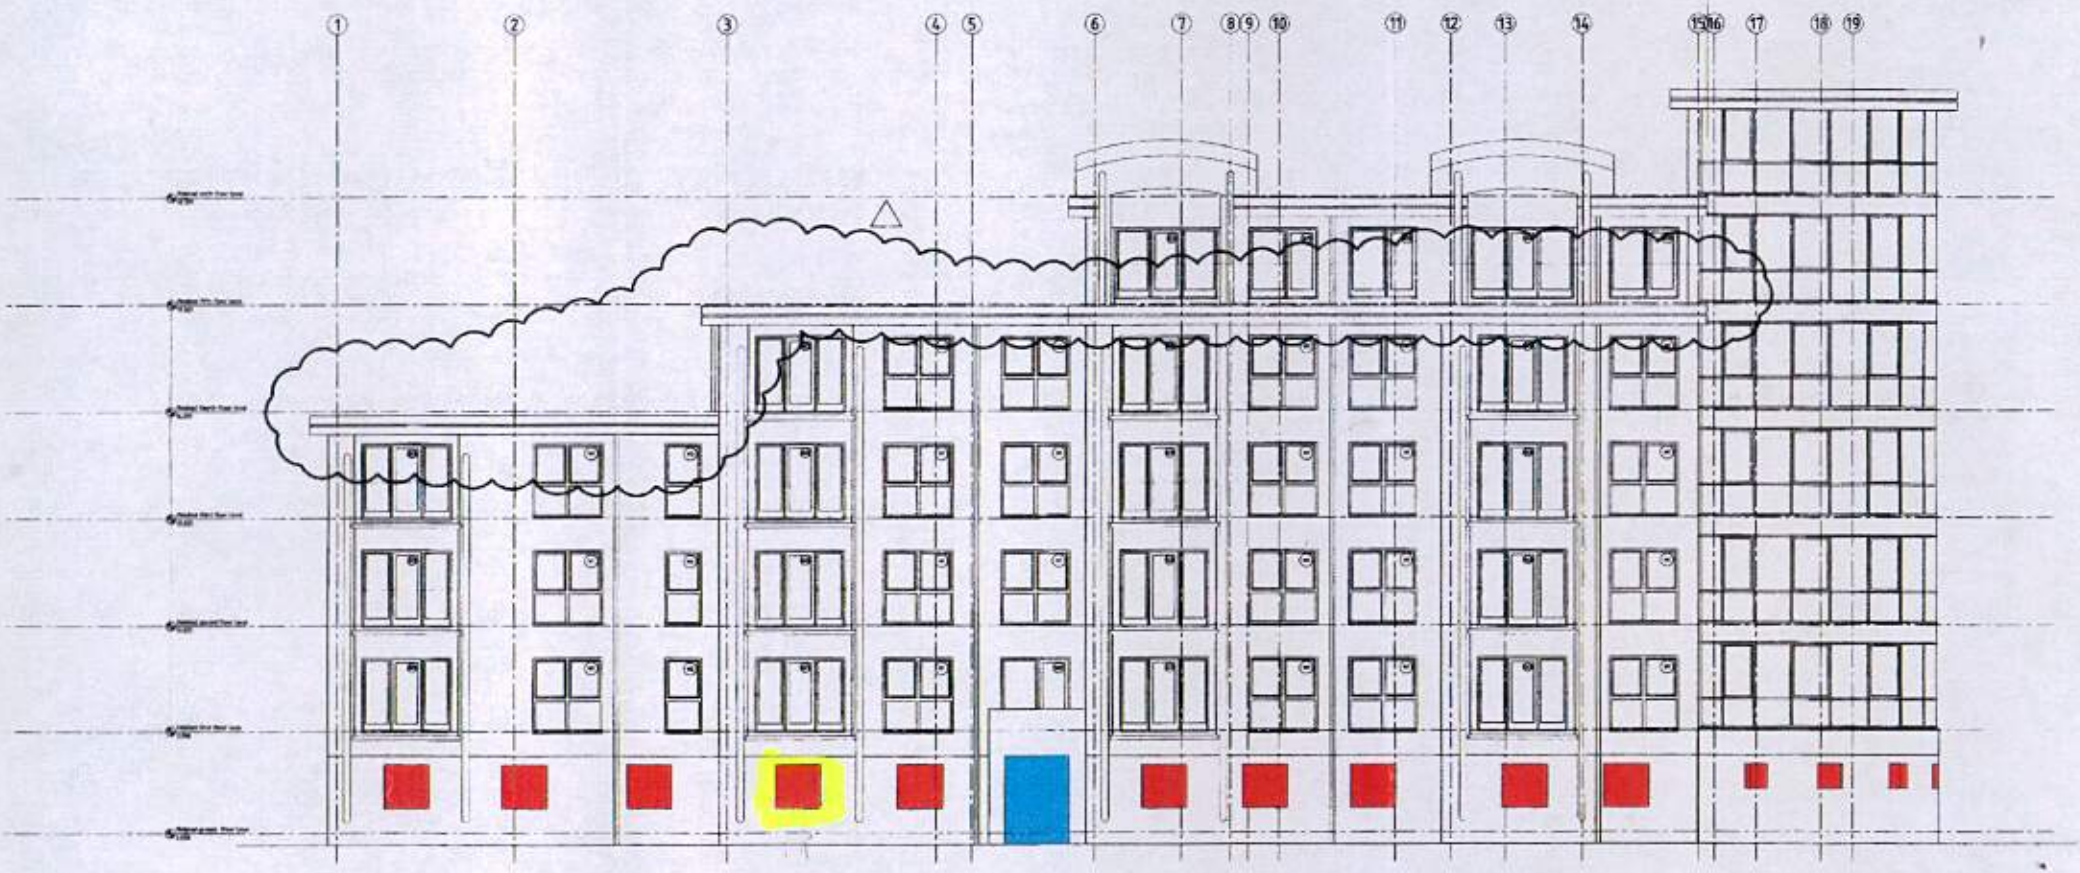


3. south elevation

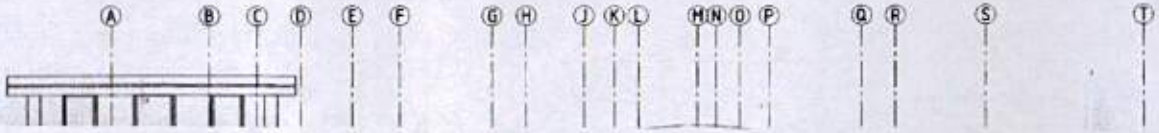

ARUN DISTRICT COUNCIL BR/156/14/PL