



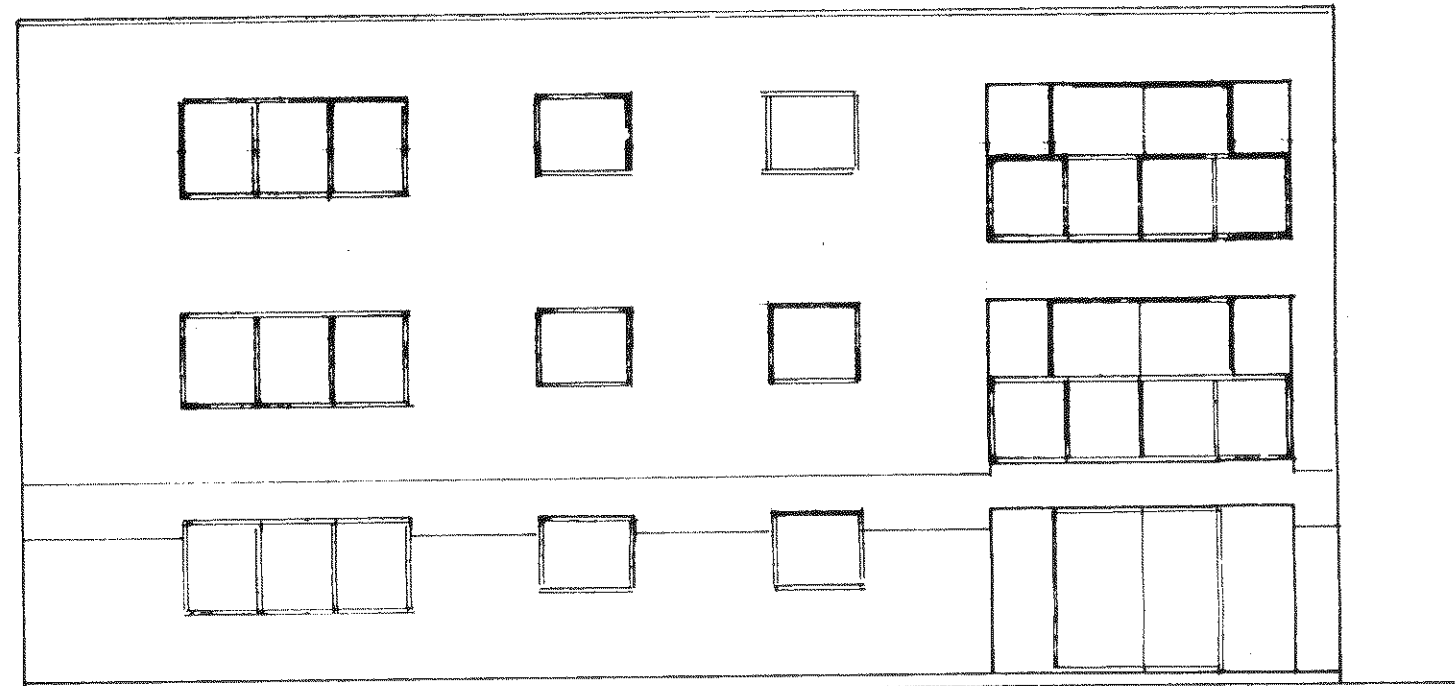

south-east
1 : 100

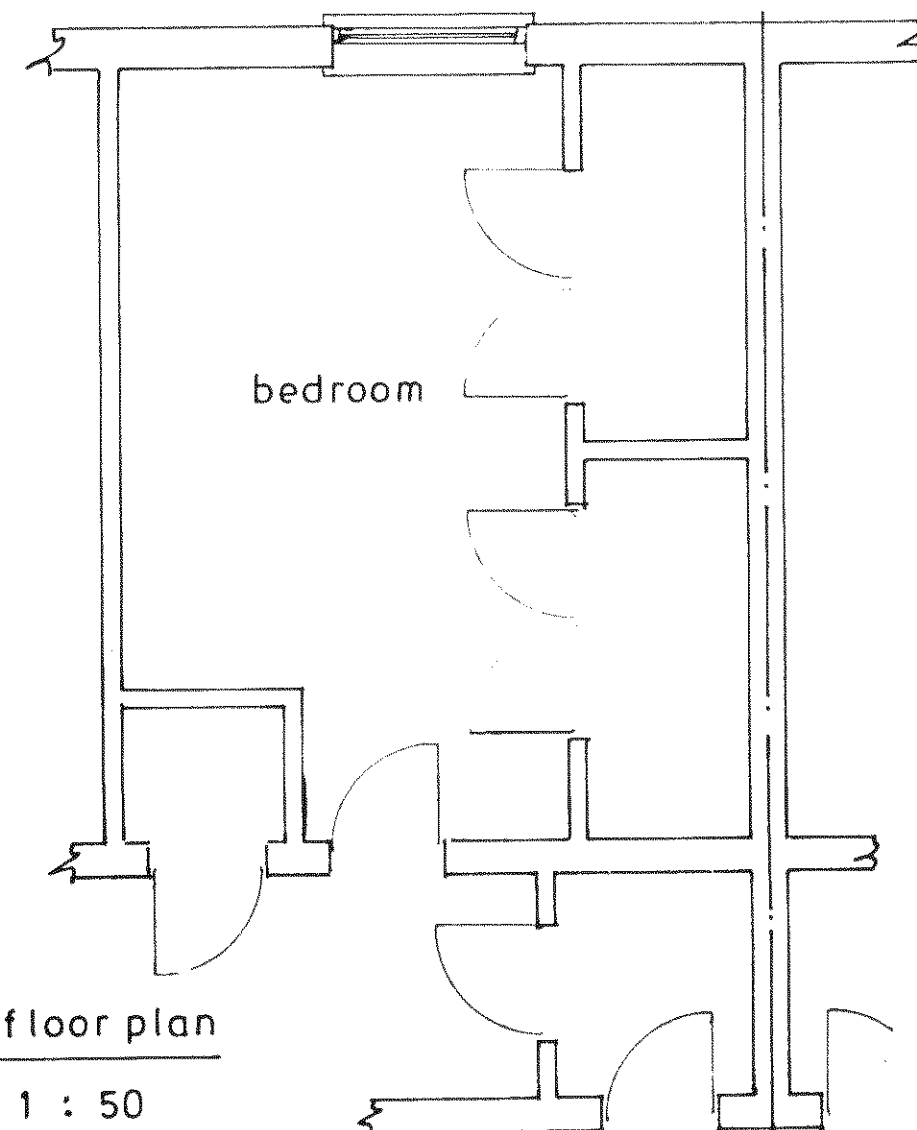

2nd floor plan
1 : 50

Existing

PROPOSED FRENCH DOORS AT 6 THE GABLES, NORFOLK SQUARE, BOGNOR REGIS
FOR MRS. F. WOODRUFF.

sheet 2 of 2

Bryan Butcher
Rainbow Cottage
Nyetimber Lane PO21 3JX
Bognor Regis
01243 266871
07973 233442
bryan.butcher@btinternet.com
www.bryanbutcher.com