



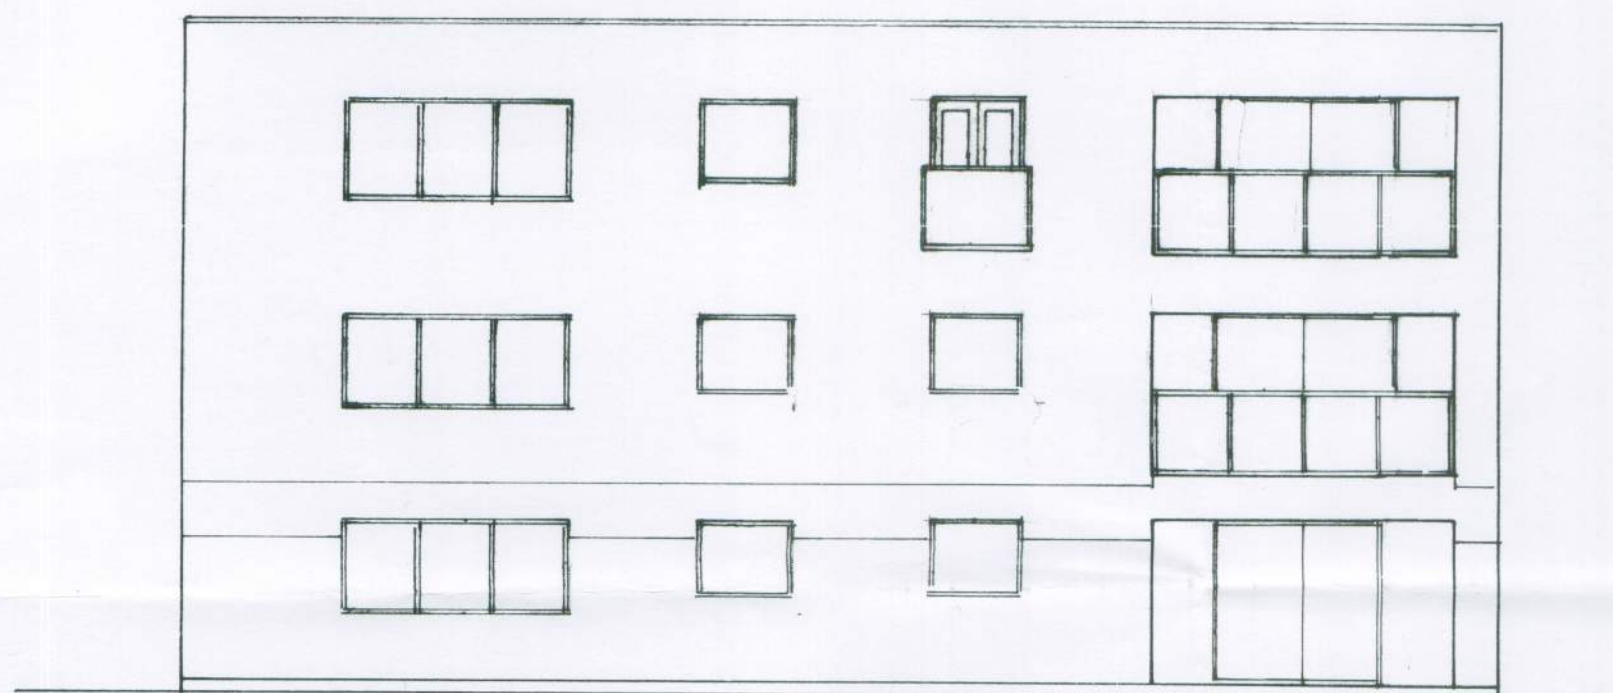

south-east

1 : 100

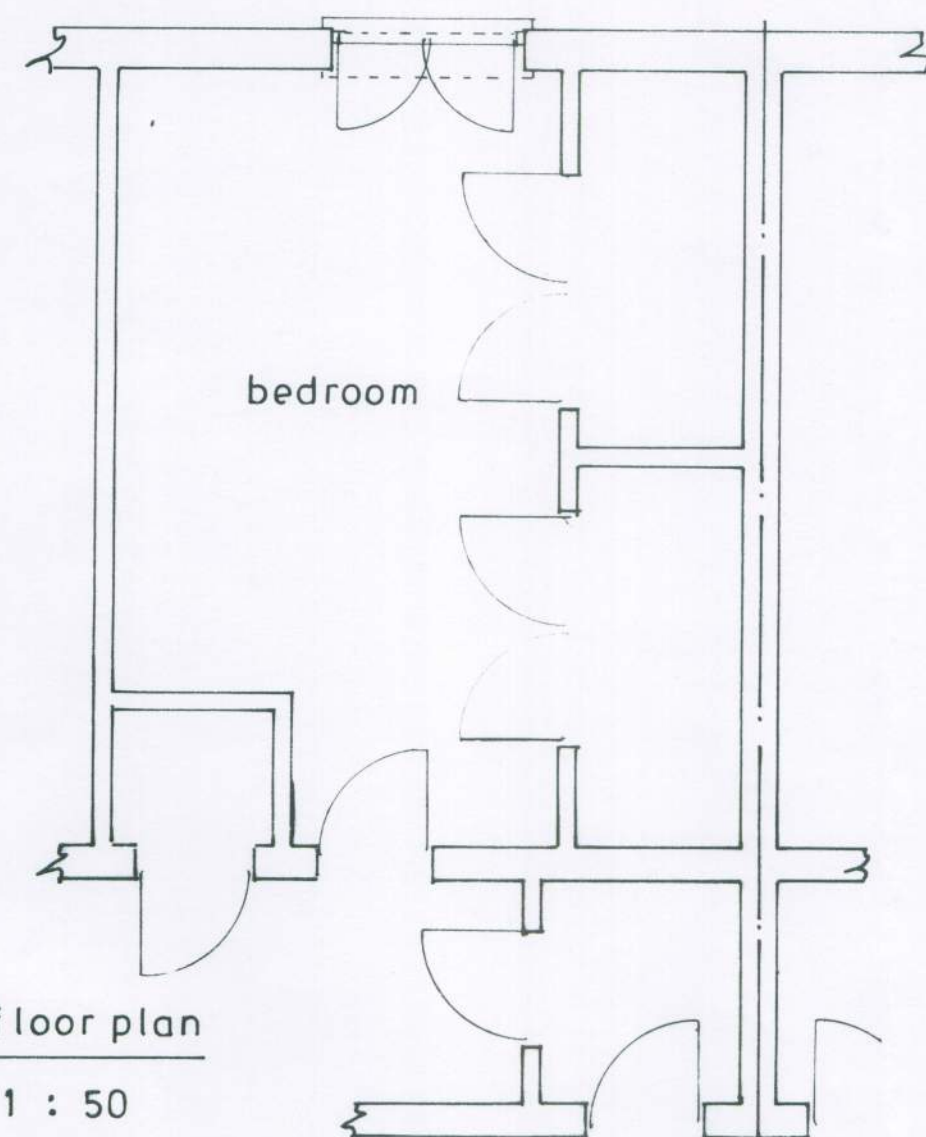

2nd floor plan

1 : 50

Proposed



location plan

1 : 1250



block plan

1 : 500



Aluminium Frame



Clear glass

1850

1100



balustrade

1 : 20

sheet 1 a of 2

PROPOSED FRENCH DOORS AT 6 THE GABLES, NORFOLK SQUARE, BOGNOR REGIS
FOR MRS. F. WOODRUFF.

Bryan Butcher
Rainbow Cottage
Nyetimber Lane
Bognor Regis PO21 3JX
01243 266871
07973 233442
bryan.butcher@btinternet.com
www.bryanbutcher.com