



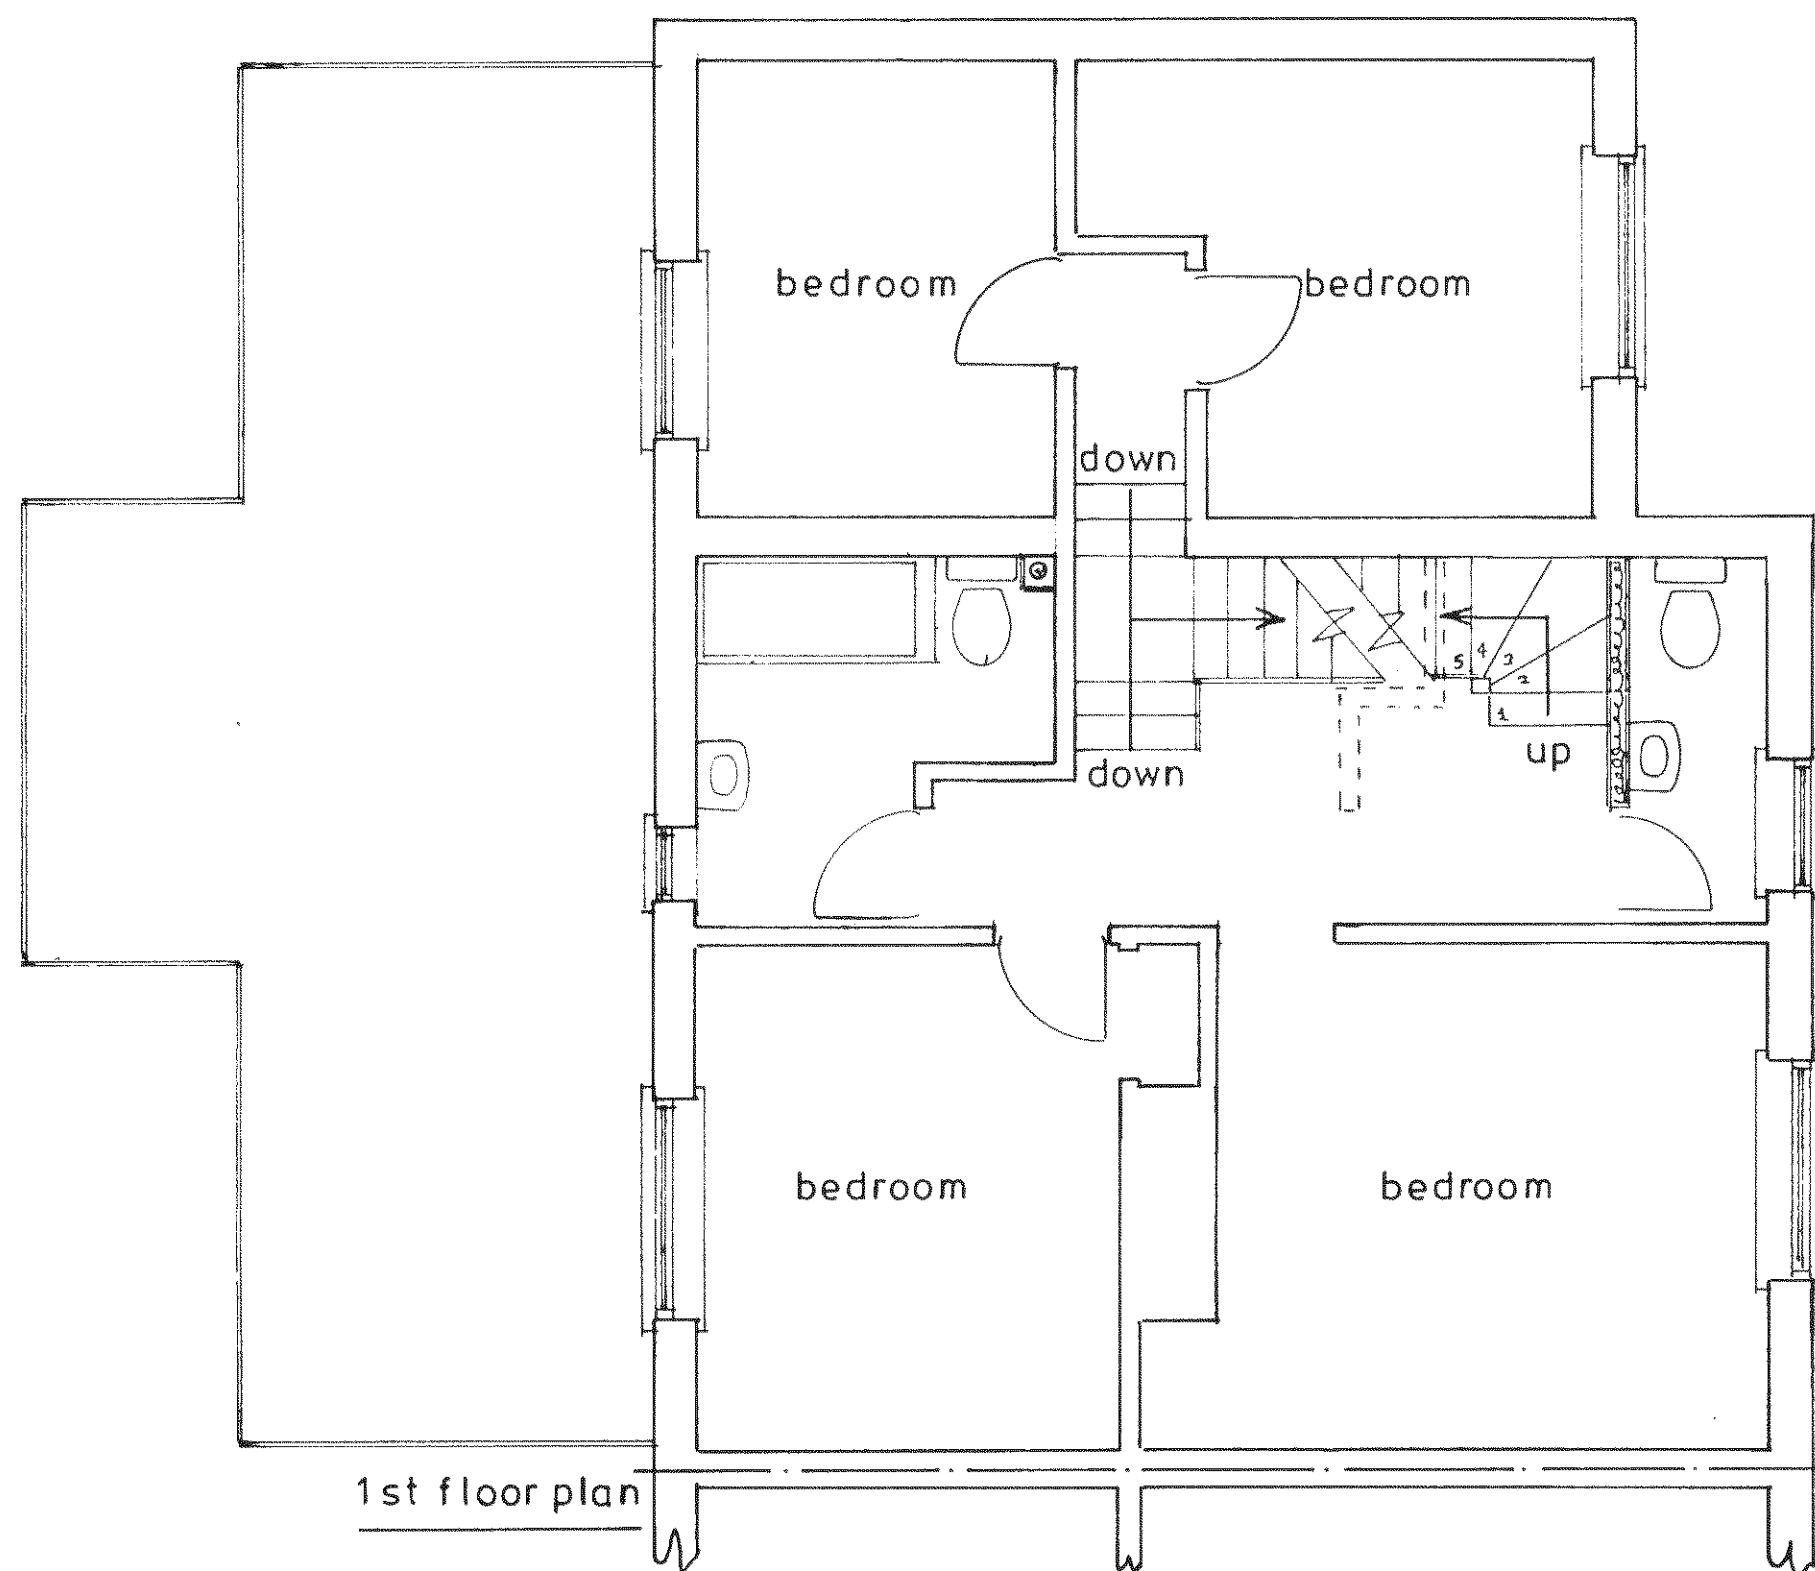

2nd floor plan
1 : 50

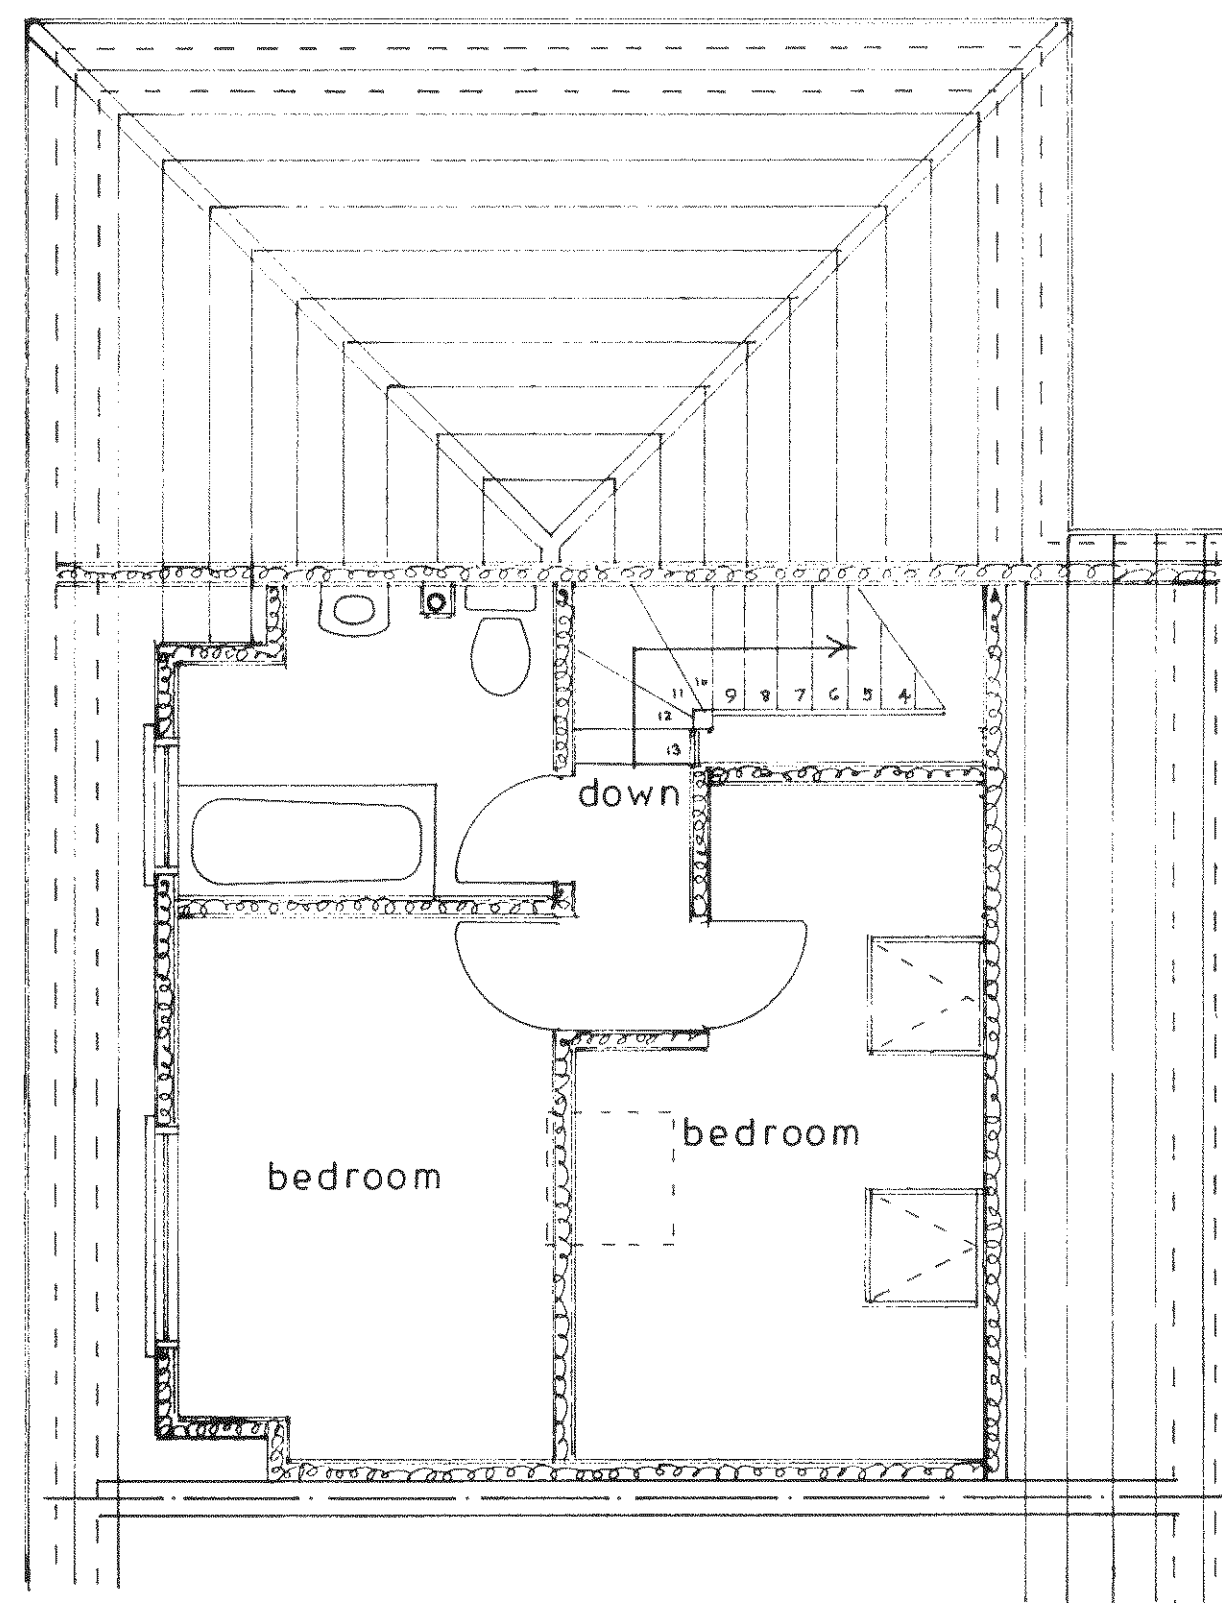

Proposed

PROPOSED LOFT CONVERSION AT 116, HAWTHORN ROAD, BOGNOR REGIS FOR MR. B. TOLYSZ.

sheet 2 of 3

Bryan Butcher
Rainbow Cottage
Nyetimber Lane
Bognor Regis PO21 3JX
01243 266871
07973 233442
bryan.butcher@btinternet.com
www.bryanbutcher.com