



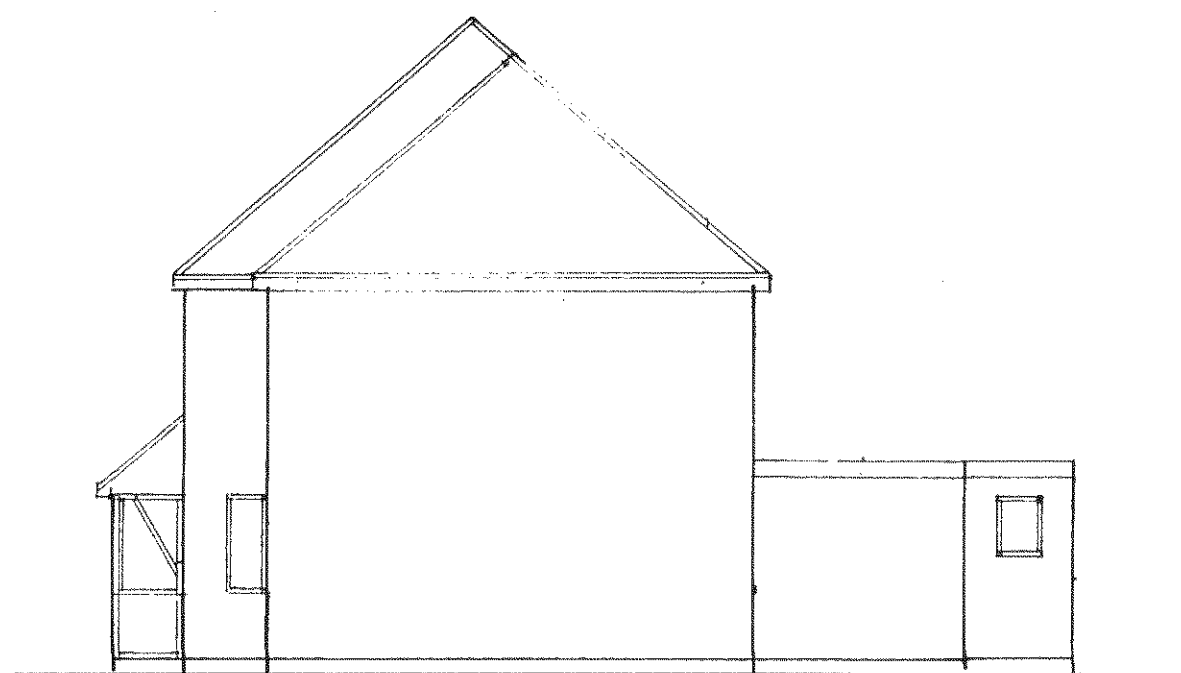


north

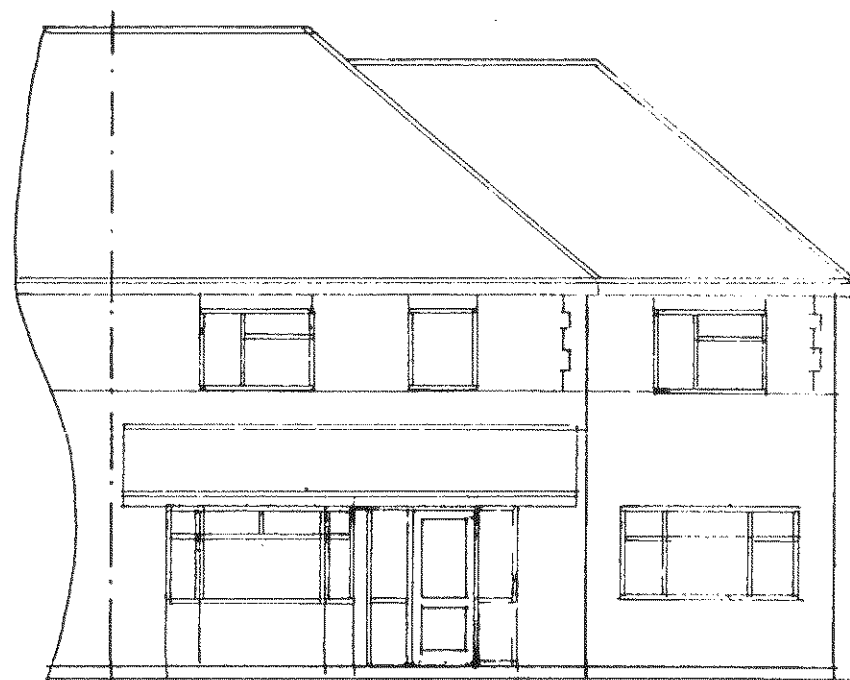


east


1 : 100

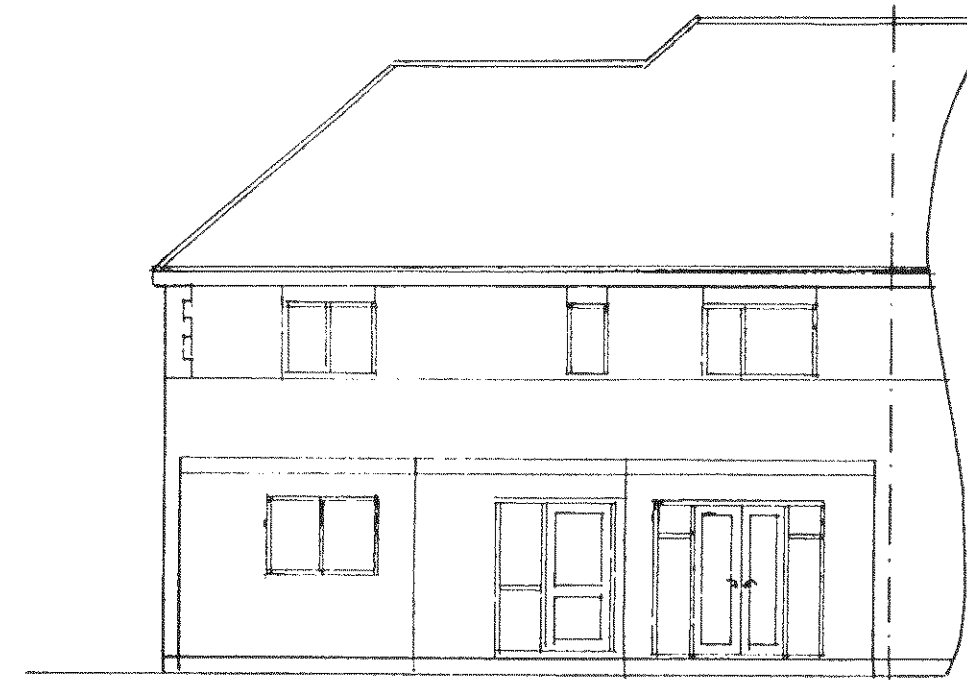

west

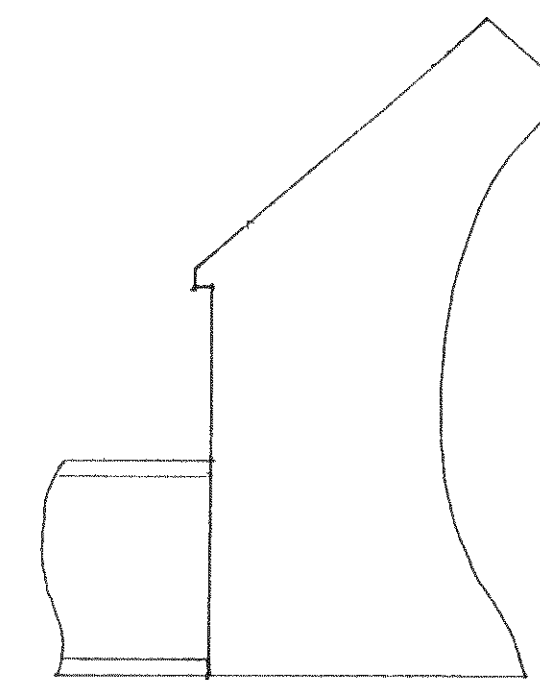


south

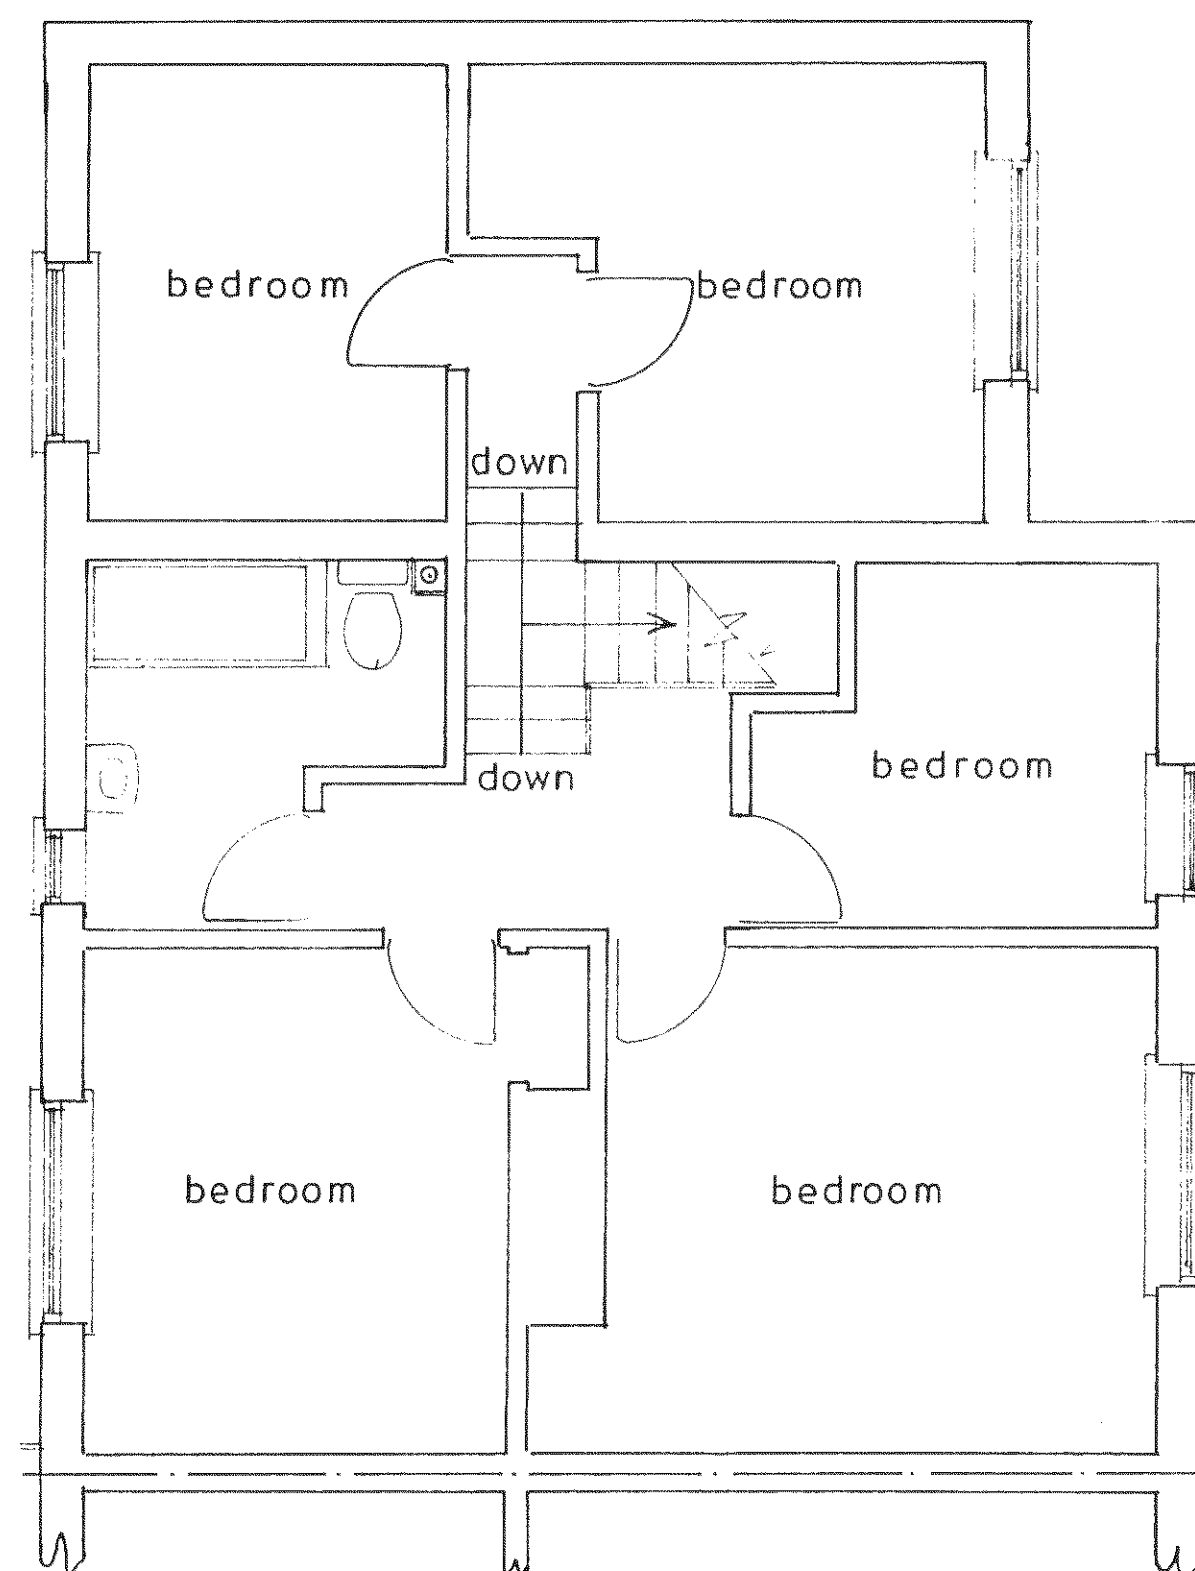


1st floor plan

1 : 50

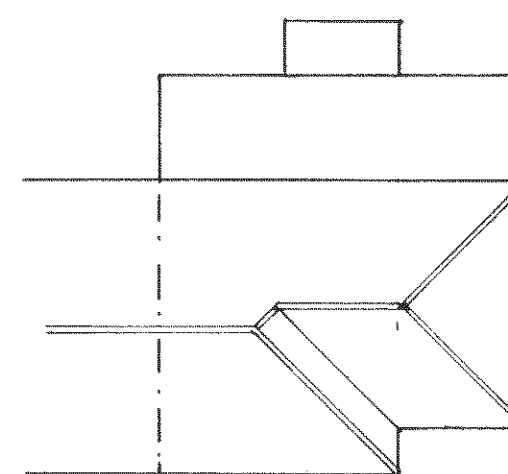

roof plan

1 : 200

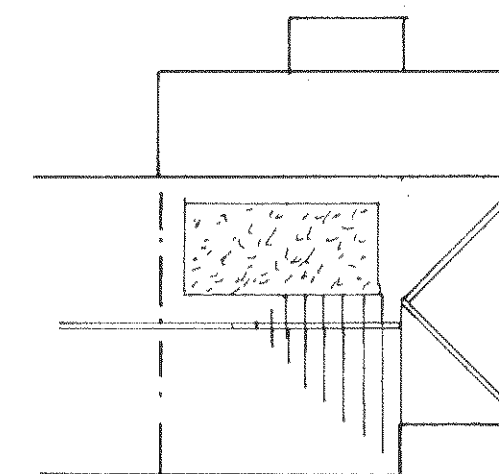

proposed roof plan

Existing

PROPOSED LOFT CONVERSION AT 116, HAWTHORN ROAD, BOGNOR REGIS FOR MR. B. TOLYSZ.

sheet 3 of 3

Bryan Butcher
Rainbow Cottage
Nyetimber Lane
Bognor Regis PO21 3JX
01243 266871
07973 233442
bryan.butcher@btinternet.com
www.bryanbutcher.com