
ARUN DISTRICT COUNCIL
No. BR 158 06
SUBSTITUTION
RECEIVED 21/7/06

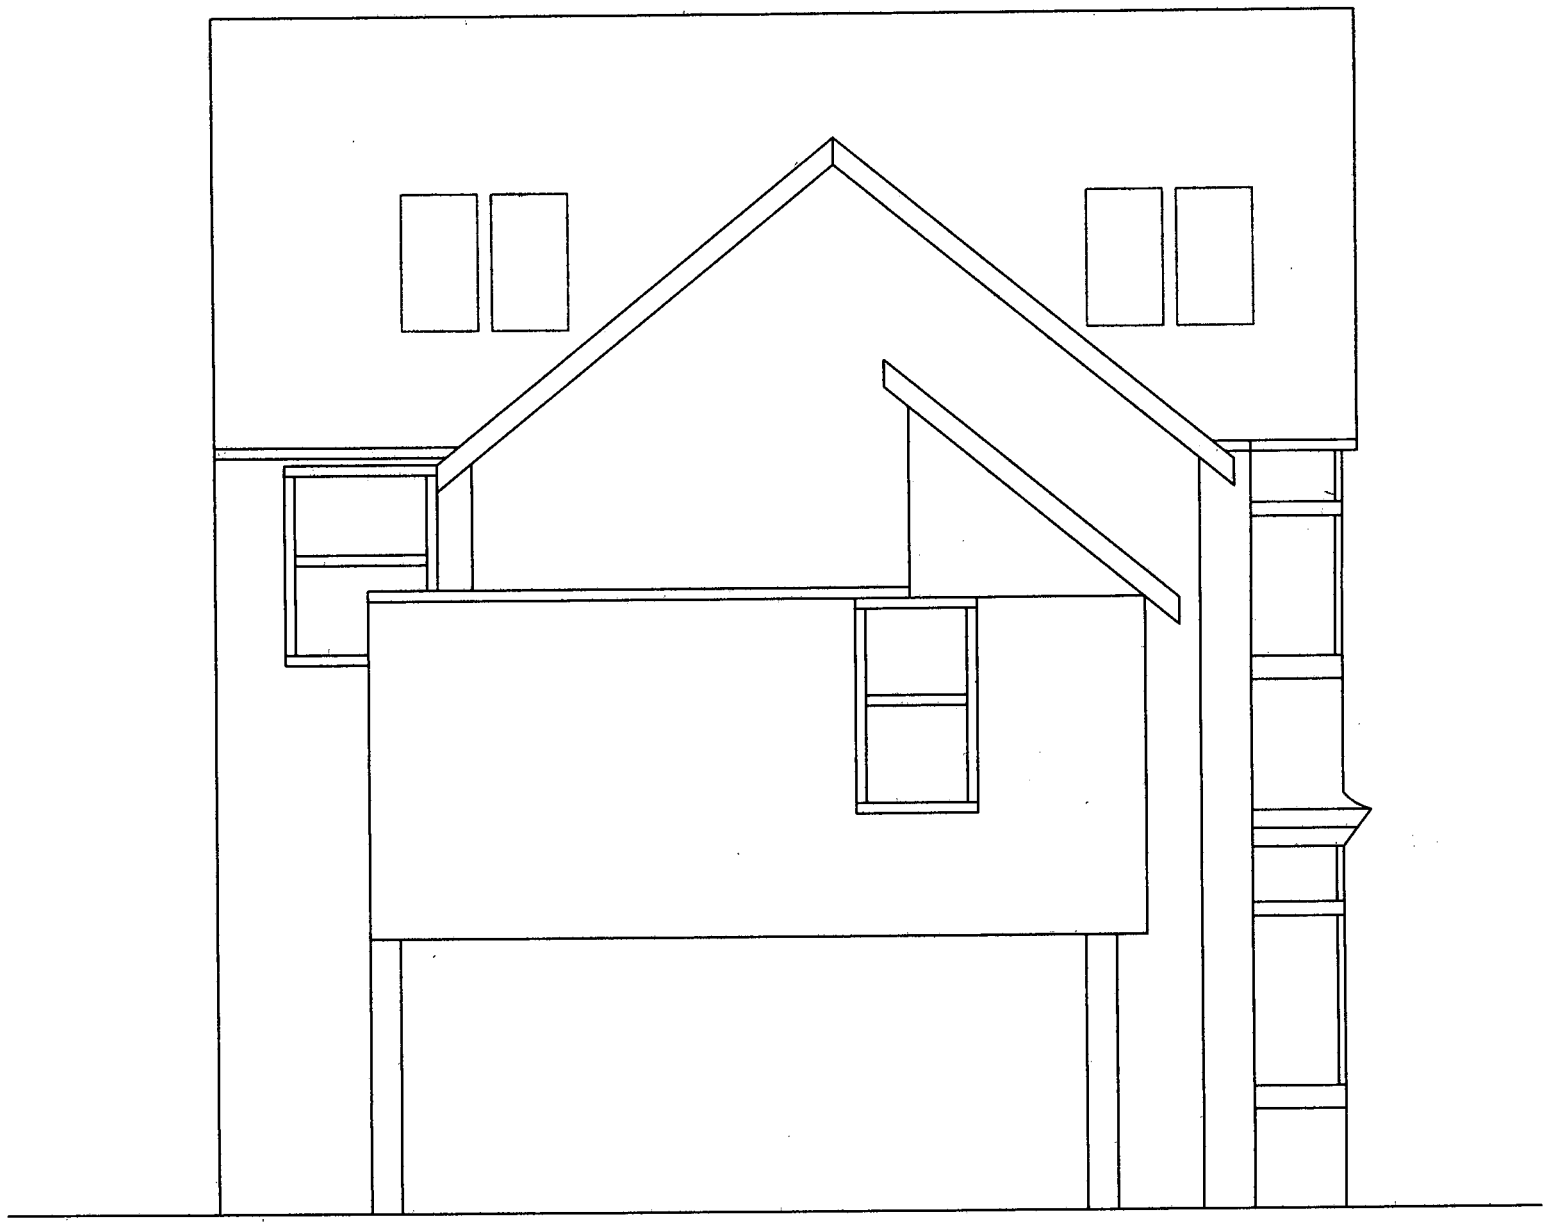

PROPOSED NORTH ELEVATION