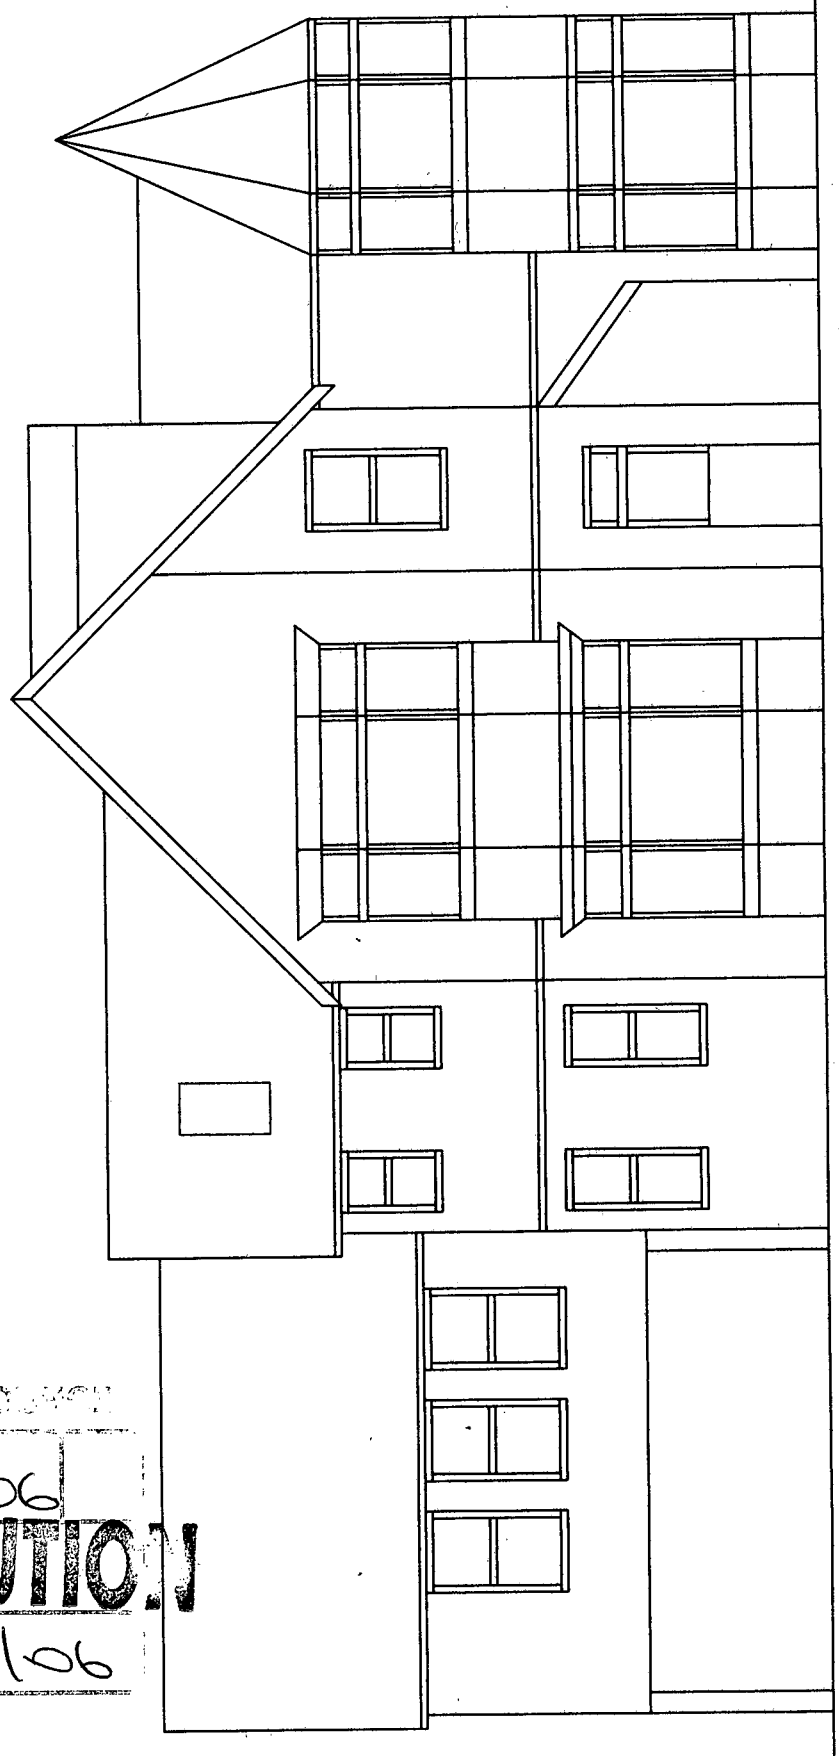


PROPOSED WEST ELEVATION

ARUN DISTRICT COUNCIL
No. BR/158/06
SUBSTITUTION
RECEIVED 21/7/06