


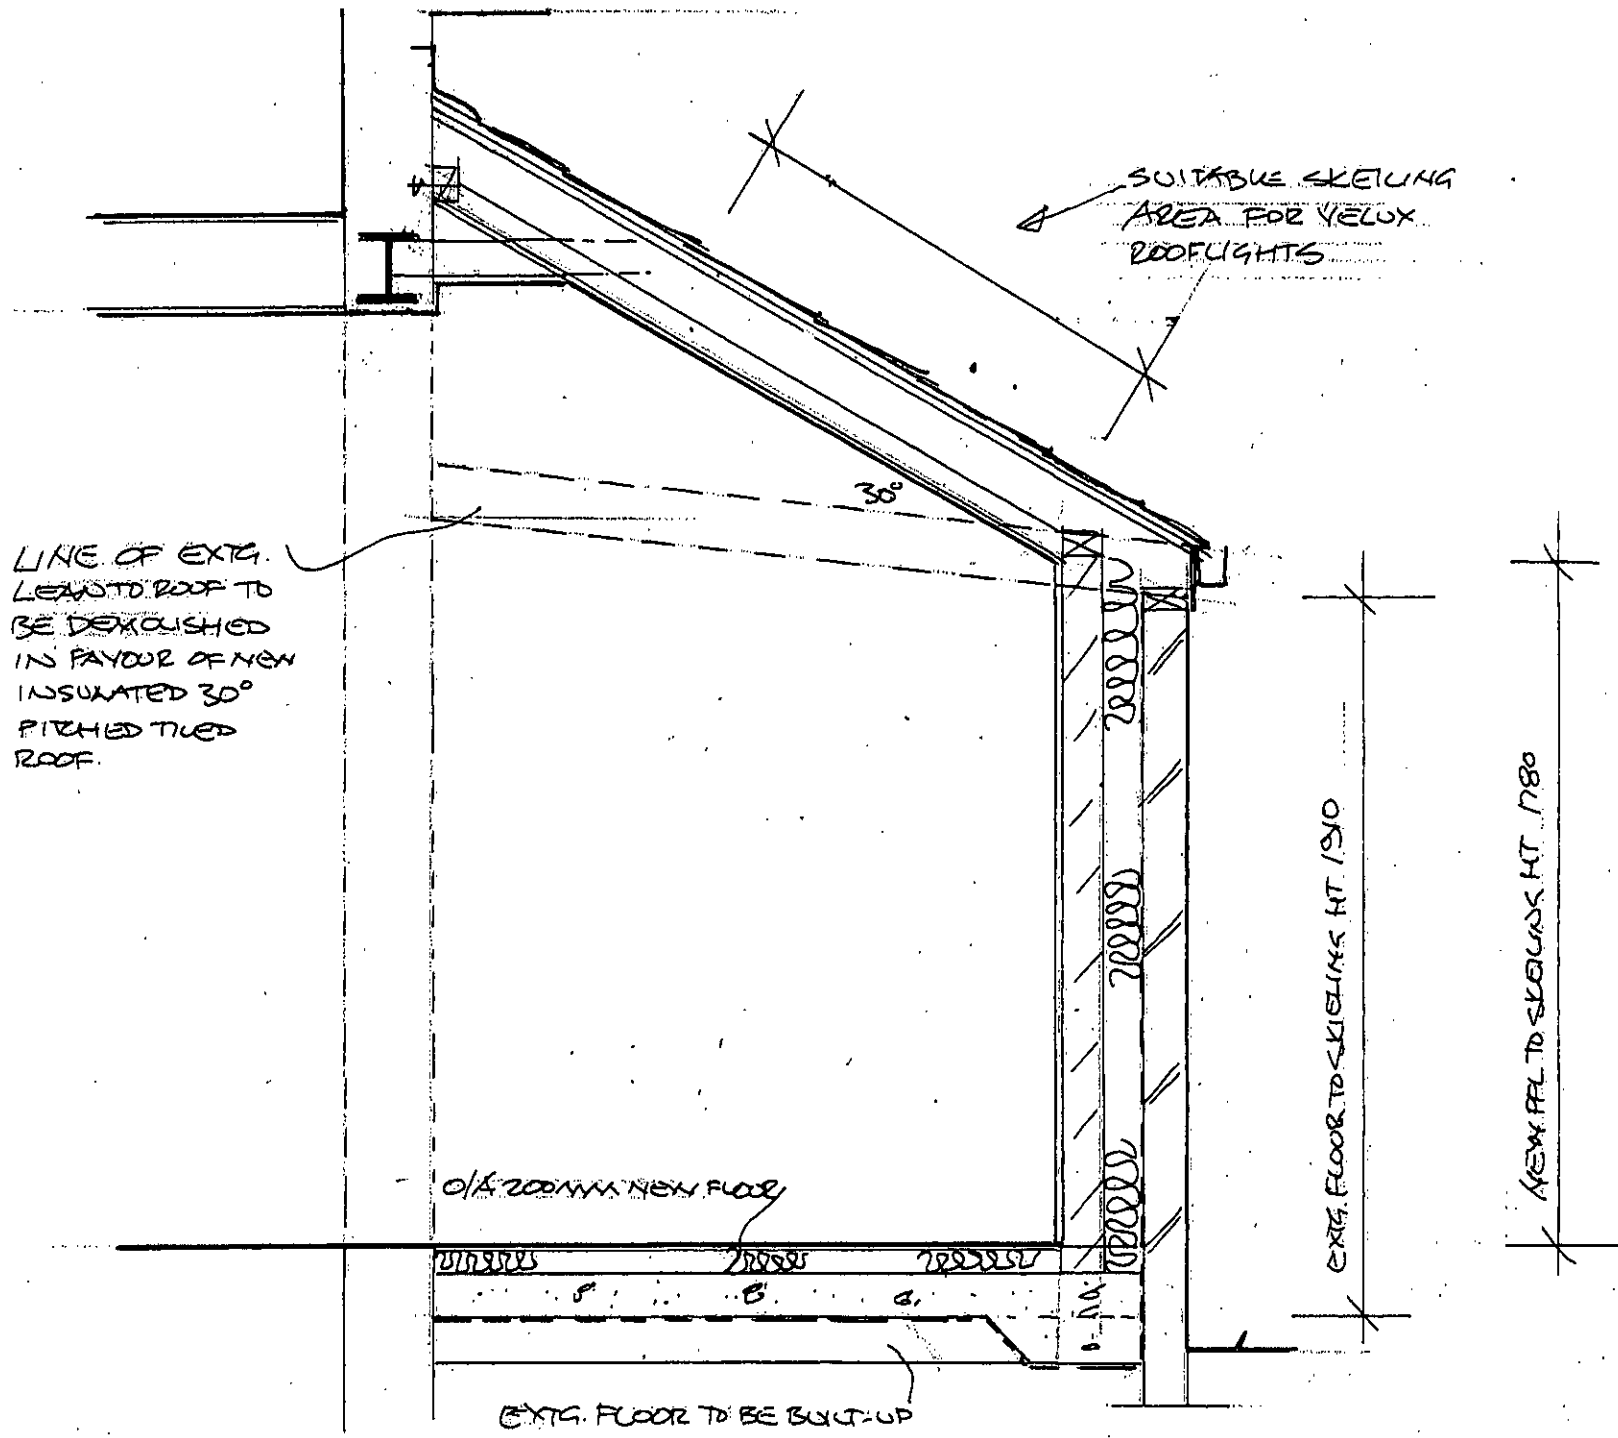

SECTION THROUGH
 LEAD-TO ROOF ET
 AT 19, LEADON ST
 BOGNOR REGIS
 WEST SUSSEX.

SCALE
 1:20

DATE
 18/6/13