


ARUN DISTRICT COUNCIL		
No.	BR	159 07
RECEIVED 26.7.07.		

NORMANTON AVENUE

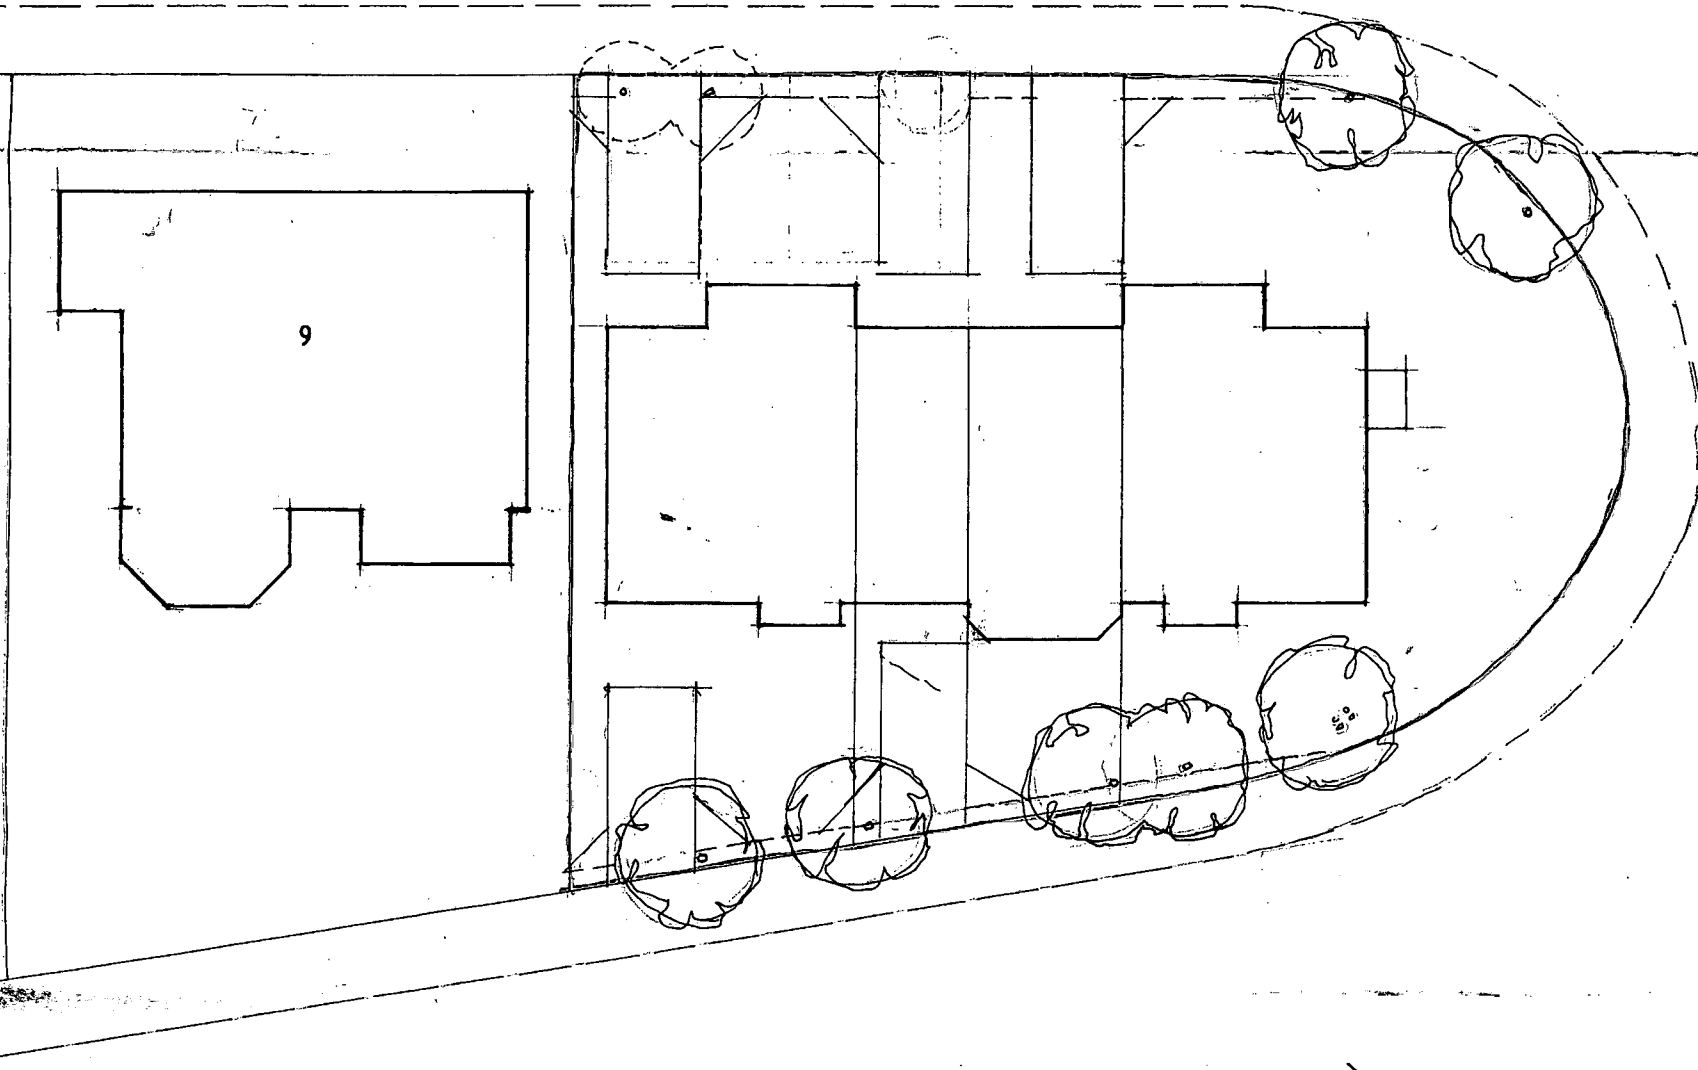

AMENDED SITING OF APPROVED BUILDING BR 346/05
PROPOSED ONE BED FLAT
AND ASSOCIATED PARKING
for
EASTBOROUGH CONSTRUCTION LIMITED
scale 1:200
plan no 594/8A