

ARUN DISTRICT COUNCIL

No. BR 159 07


RECEIVED 26.7.07.



south west



north east

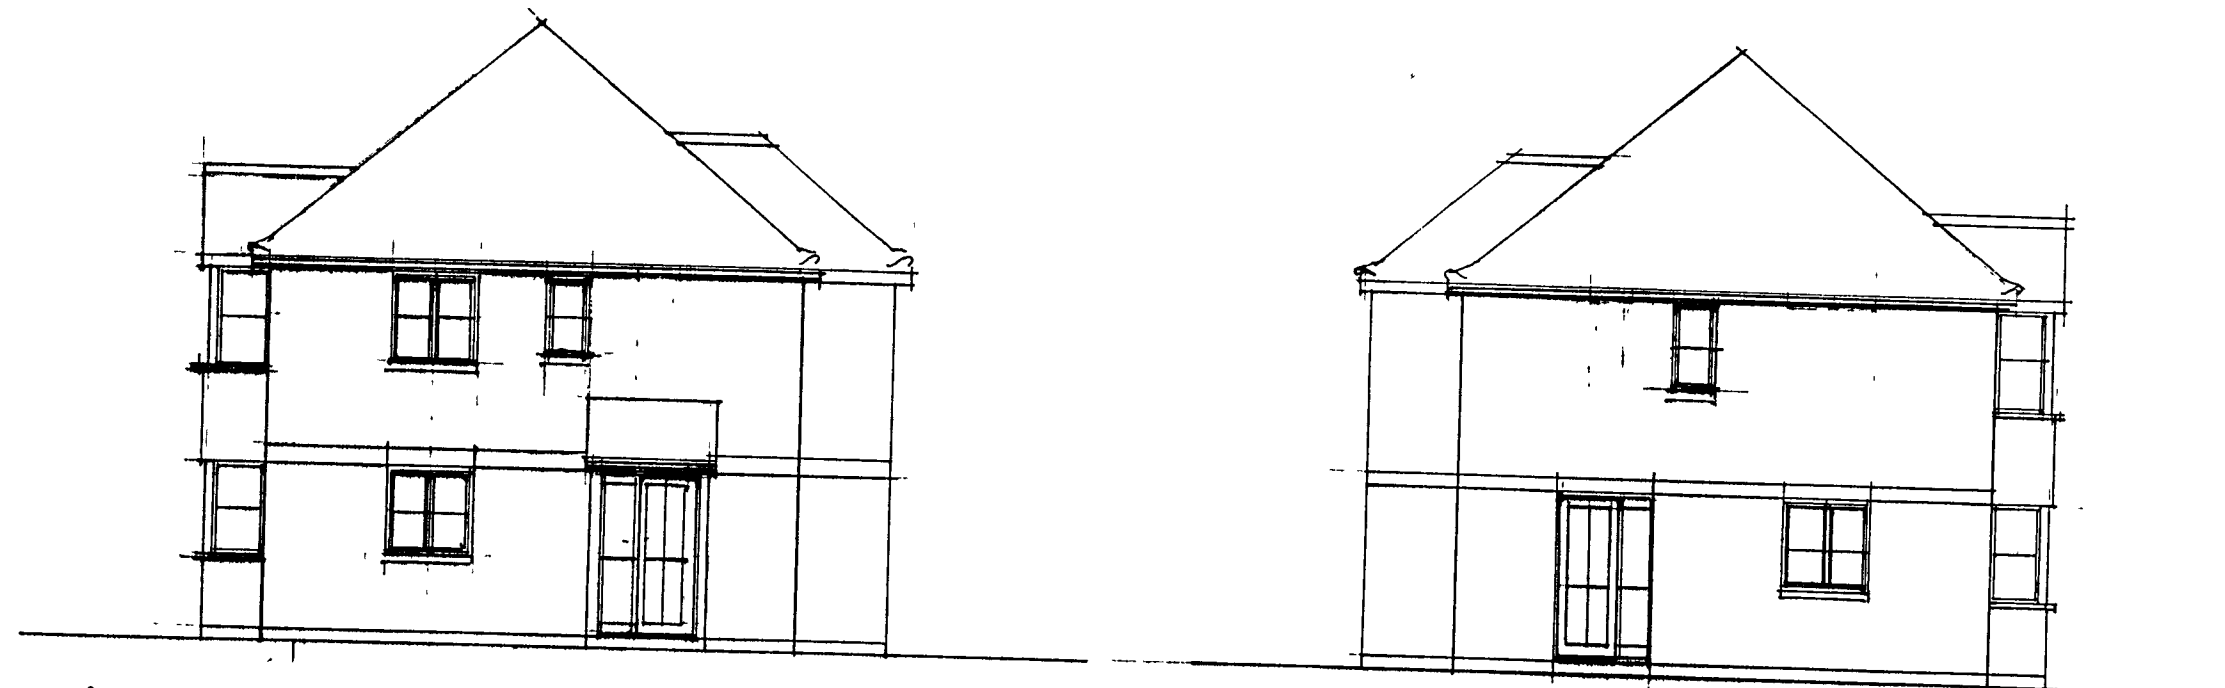


elevations


south east

north west

materials
plain concrete roof tiles
stock facing bricks
contrast bricks to
dpc
stitched quoins
3 course band with
bricks on end over openings
ship lap to bay windows

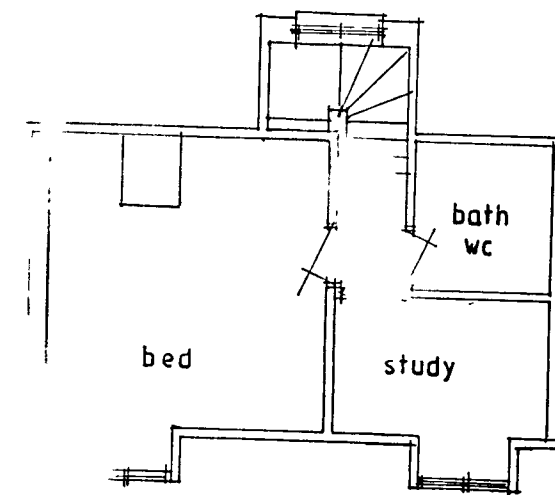


SPACE

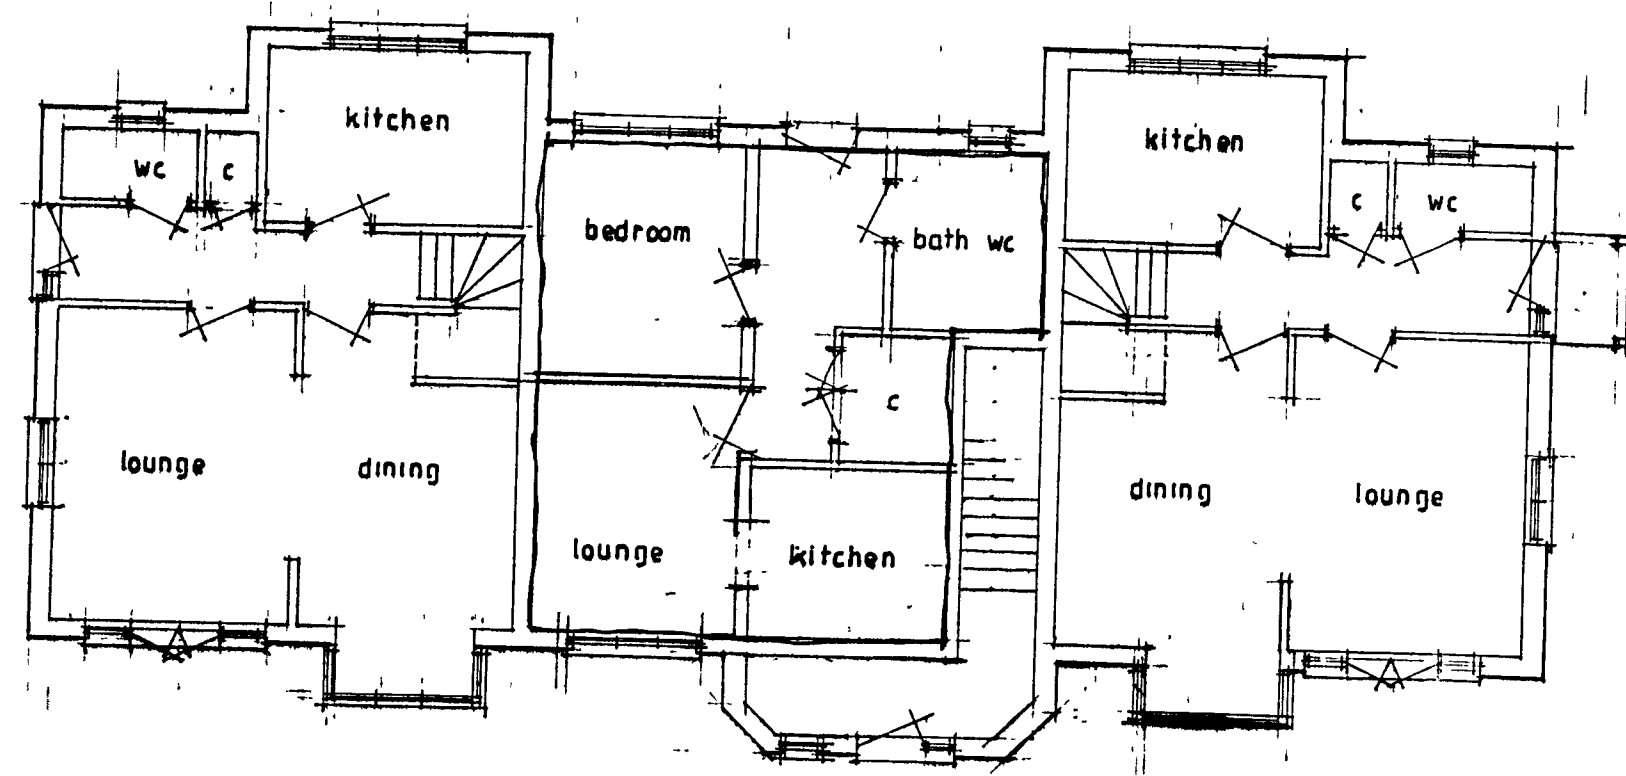


GROUND FLOOR

plans

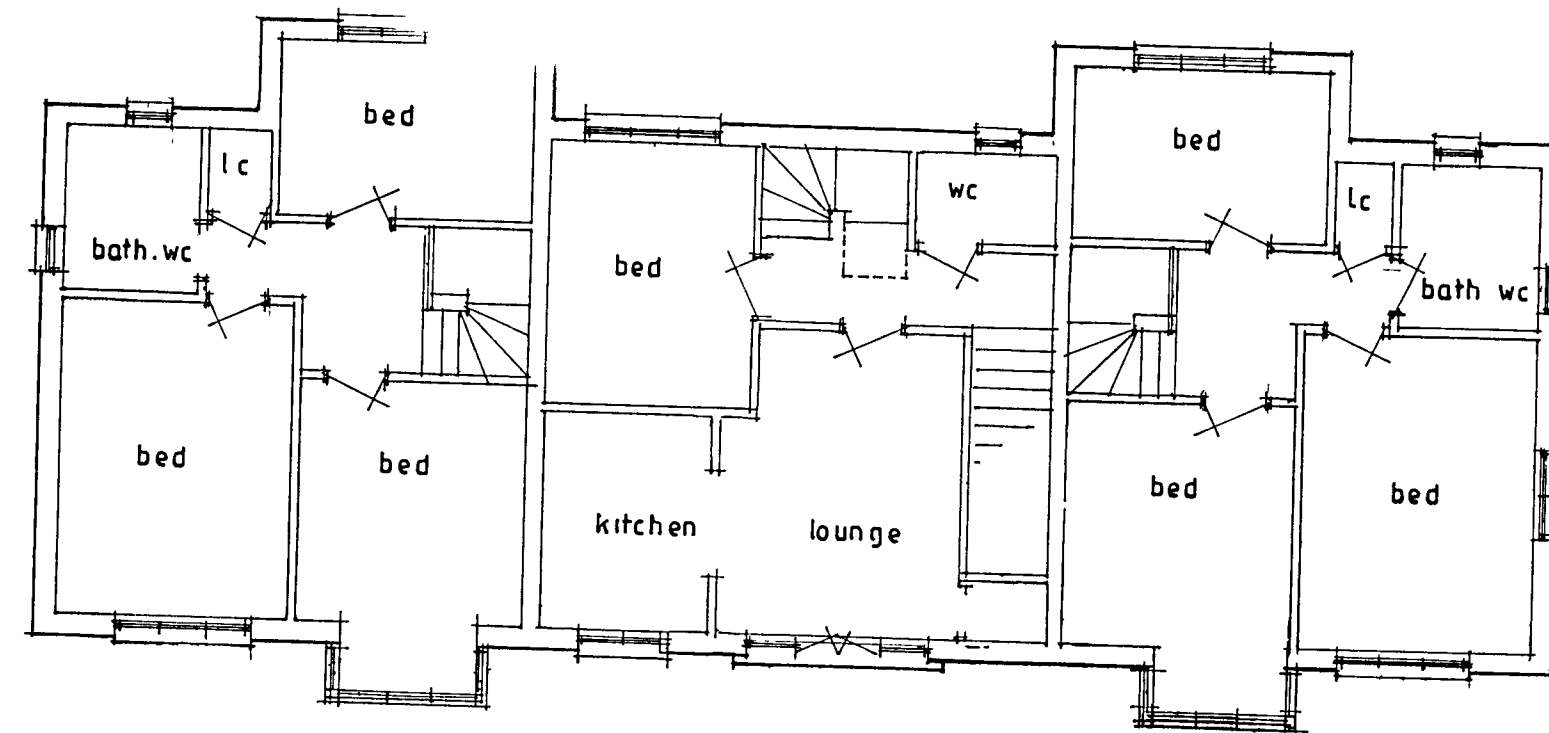

FIRST FLOOR

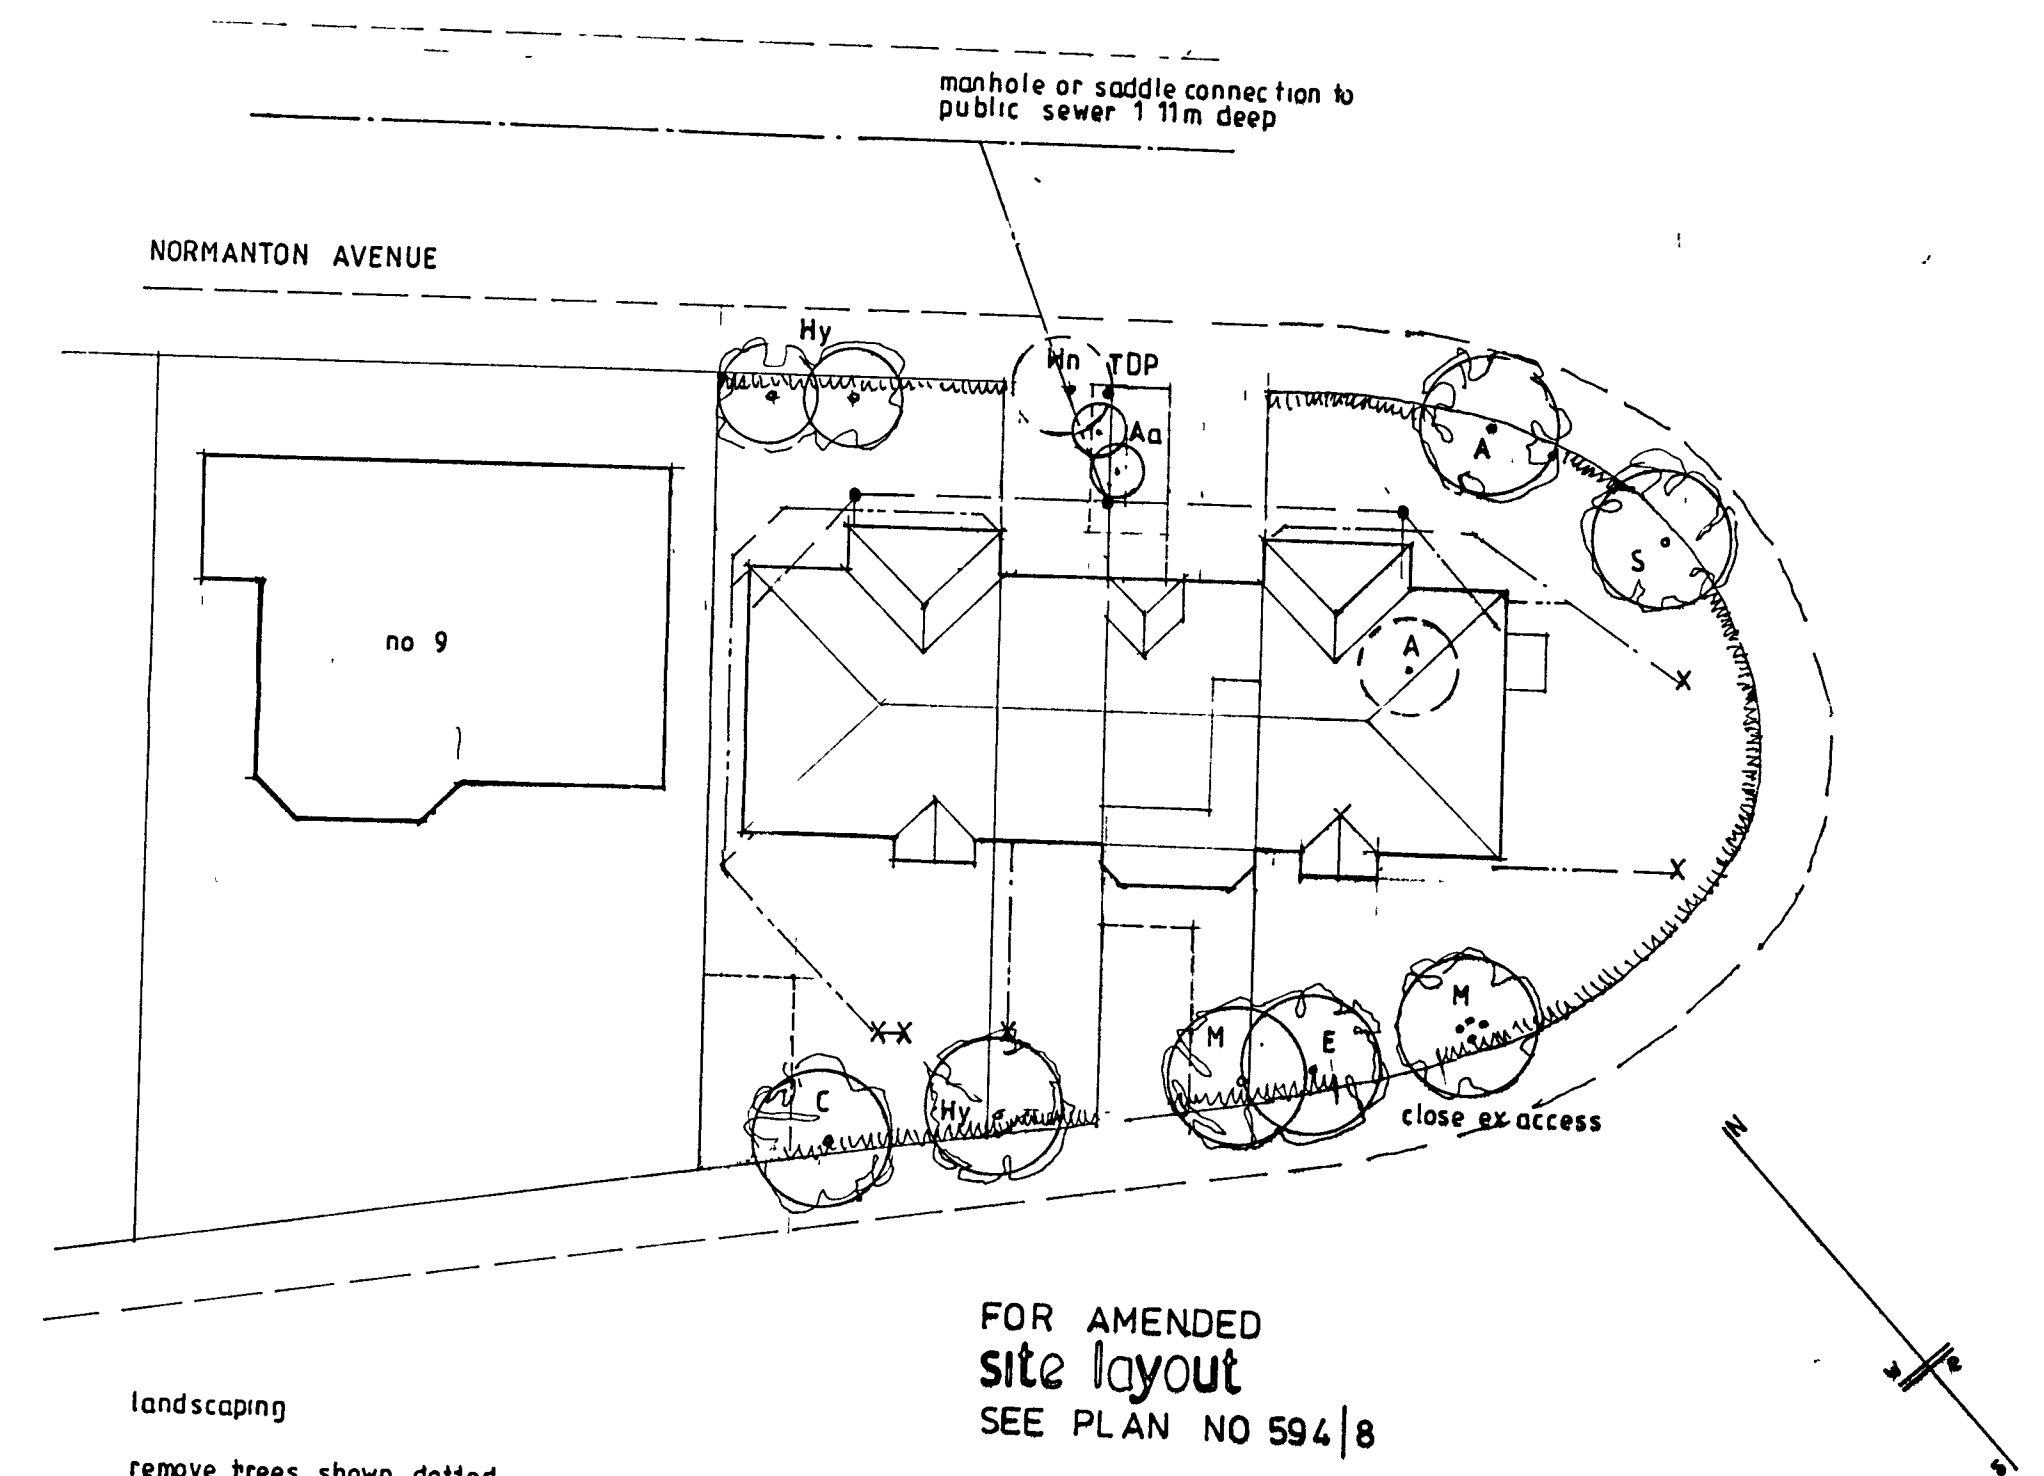

FOR AMENDED
site layout
SEE PLAN NO 594/8

landscaping

remove trees shown dotted
retain all perimeter vegetation
replace existing fence
plant two Amanogawa (vertical cherries)
in garage forecourt
garage drives and parking space
laid to pavements

trees

Hy Holly
Hn Hawthorn
A Alder
S Sycamore
M Magnolia
E Elder
C Cypress
Aa Amanogawa

proposed dwellings
9 Normanton Avenue
BOGNOR REGIS
for
Eastborough Construction

plans elevations
& site layout

PLAN NO 594/4B
SCALES 1:100 1:200
DATE 09/05

DAVID J BROOKWELL
99 WESTMINSTER DRIVE
ALDWICK BOGNOR REGIS
tel no 01243 1264928

FOR DETAILED FLOOR PLANS SEE PLAN NO 594/5