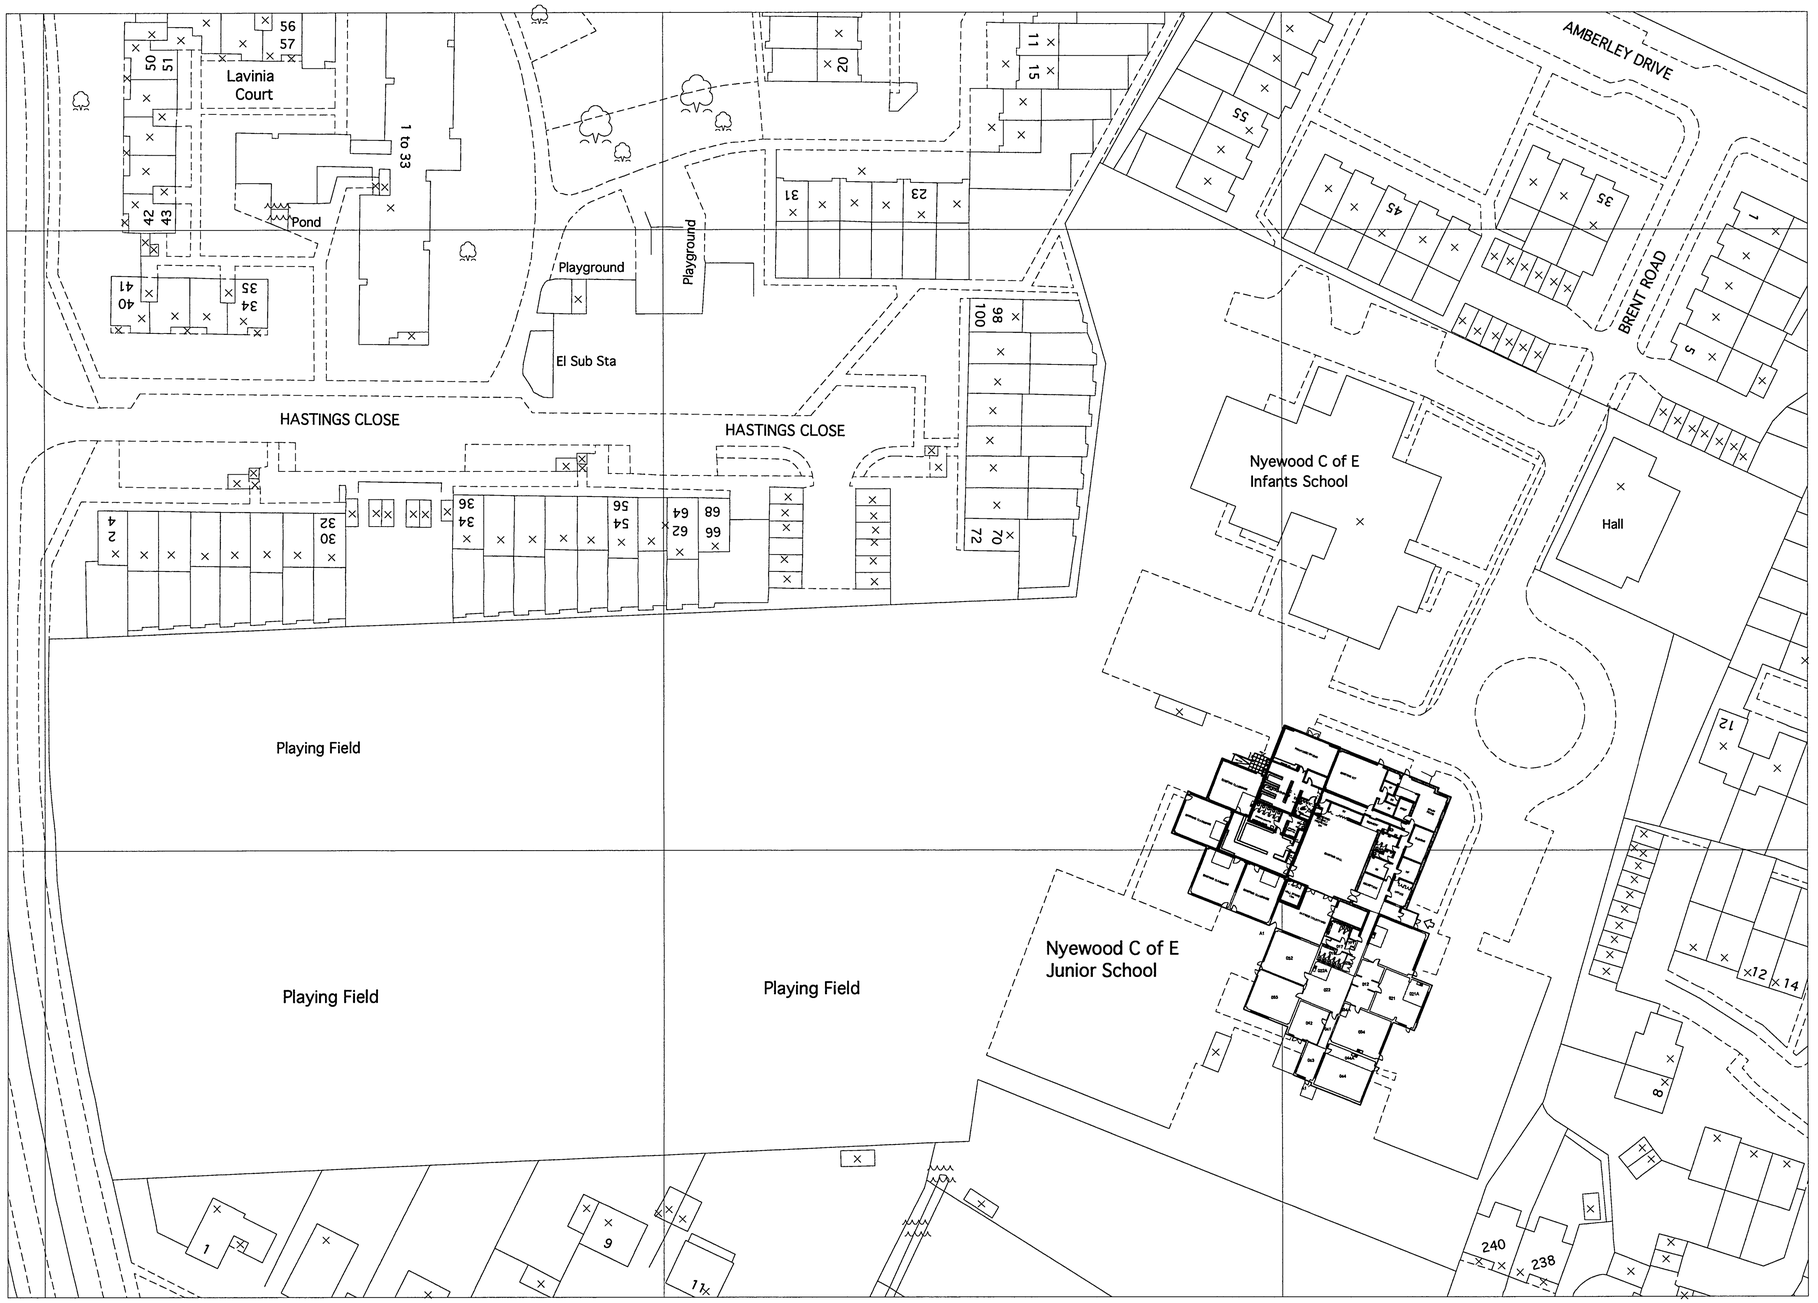


notes :

BR: 15 07

21/2/07

amendments :

Felce & Guy Architects **Partnership LLP**

73 Holland Road | Hove | East Sussex | BN3 1LB
T: 01273 736217 F: 01273 720979 E: info@felceandguy.co.uk

project : NEW EXTENSION

location . NYWOOD CE JUNIOR SCHOOL, BOGNOR REGIS

client : THE SCHOOL GOVERNORS

drawing . BLOCK PLAN

scale : 1:500

drawn by : MS | checked by : JG

date:	drawing number:	revision
FEB 07	**2241.5/3**	---

© Felce & Guy Partnership LLP