

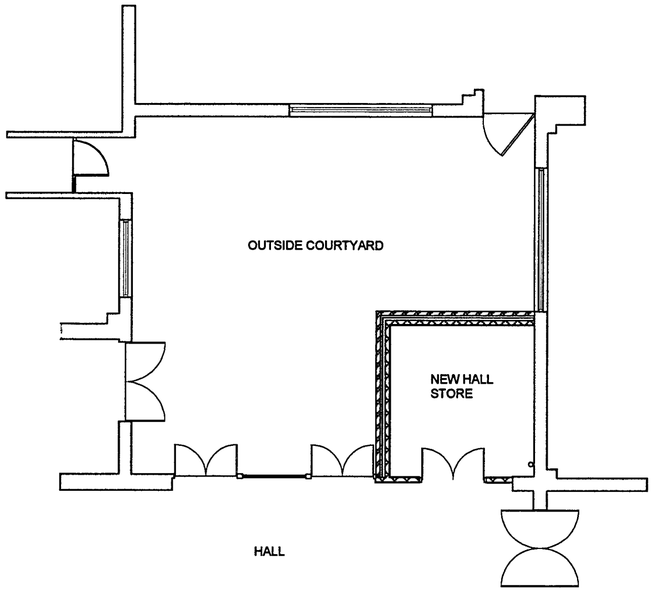



PROPOSED PLAN

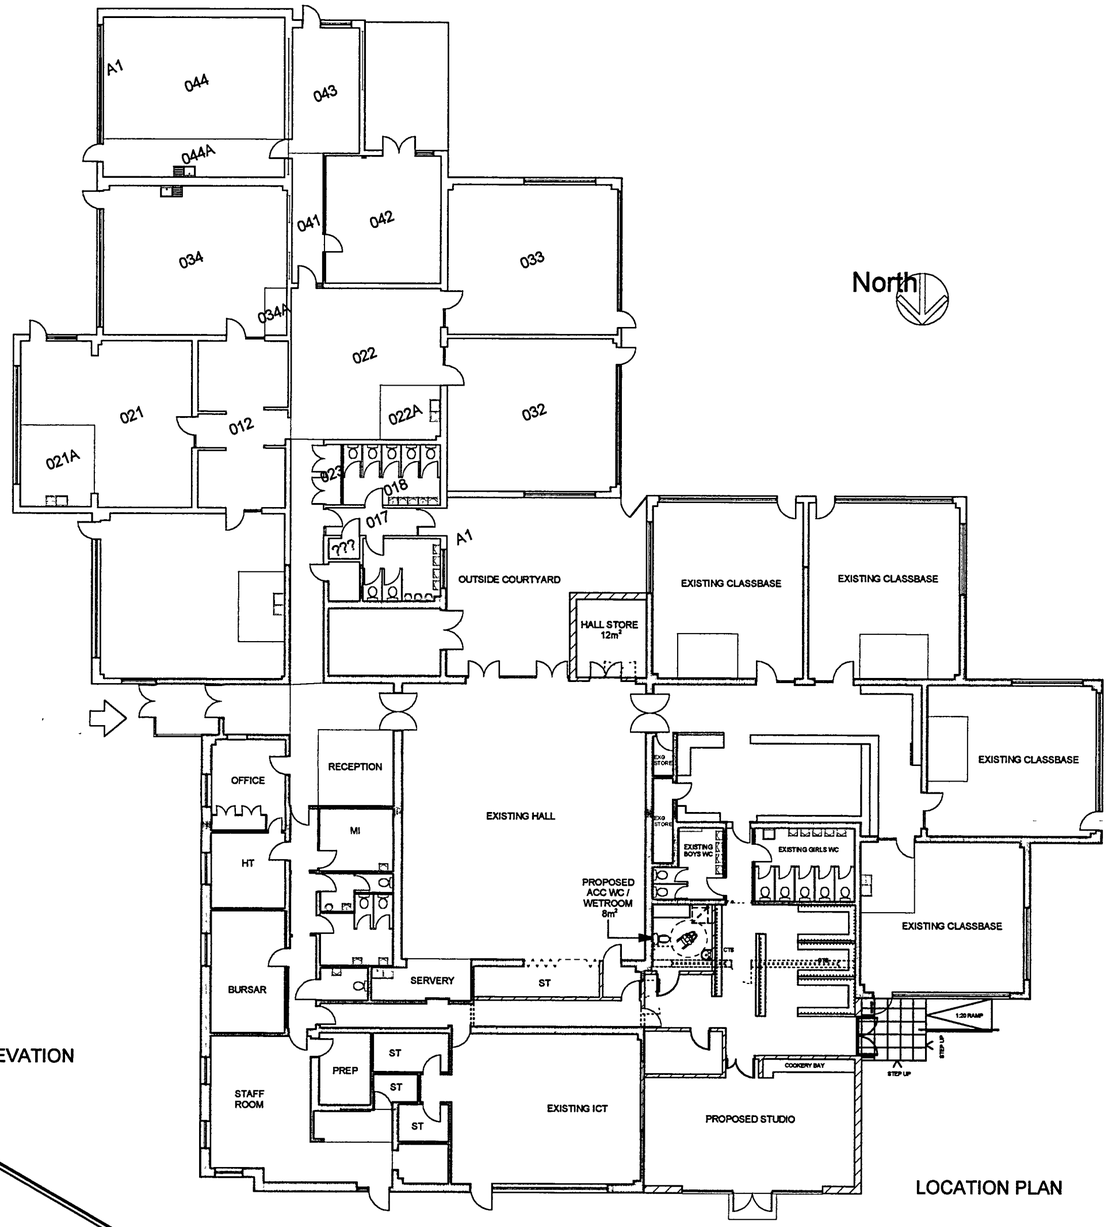

LOCATION PLAN

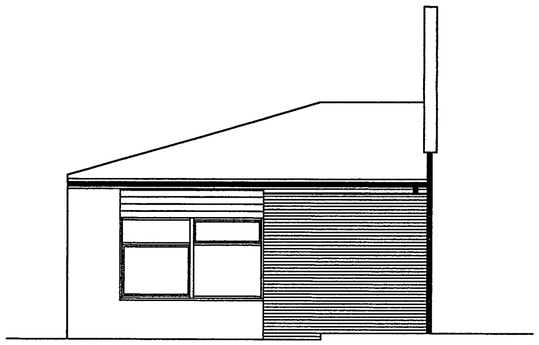

PROPOSED WEST ELEVATION

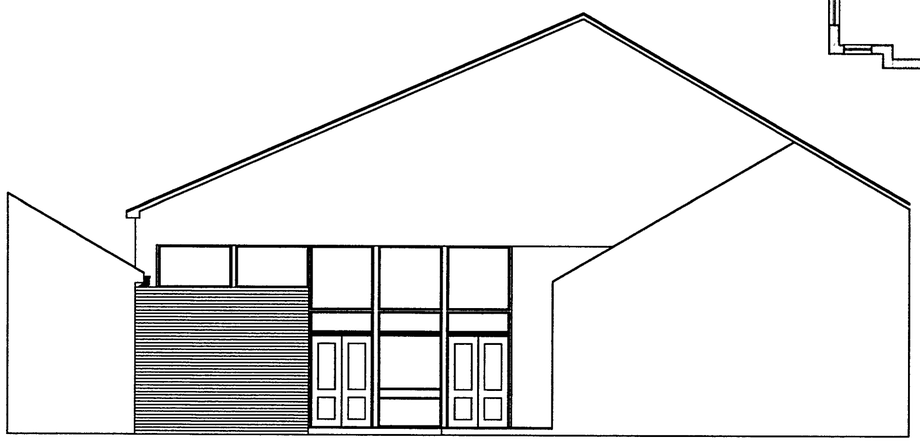

PROPOSED EAST ELEVATION

notes :

ARUN DISTRICT COUNCIL
BR 15 07
RECEIVED 21/2/07

amendments :

Felce & Guy Architects **Partnership LLP**
73 Holland Road | Hove | East Sussex | BN3 1LB
T: 01273 736217 F: 01273 720979 E: info@felceandguy.co uk

project : NEW EXTENSION

location : NYWOOD CE JUNIOR SCHOOL, BOGNOR REGIS

client : THE SCHOOL GOVERNORS

drawing : NEW HALL STORE

scale : 1:100. 1:200 LOCATION PLAN

drawn by : MS | checked by : JG

date:	drawing number:	revision:
FEB 07	**2241.5/2**	--

© Felce & Guy Partnership LLP