


NOTES

- Roof - Plain concrete tiles, crowned felted flat roof to side extension.
- Walls - Pebble dash render with face brick plinth detail and some tile hanging to bay window.
- Windows/Doors - White PVC framed double glazed units.

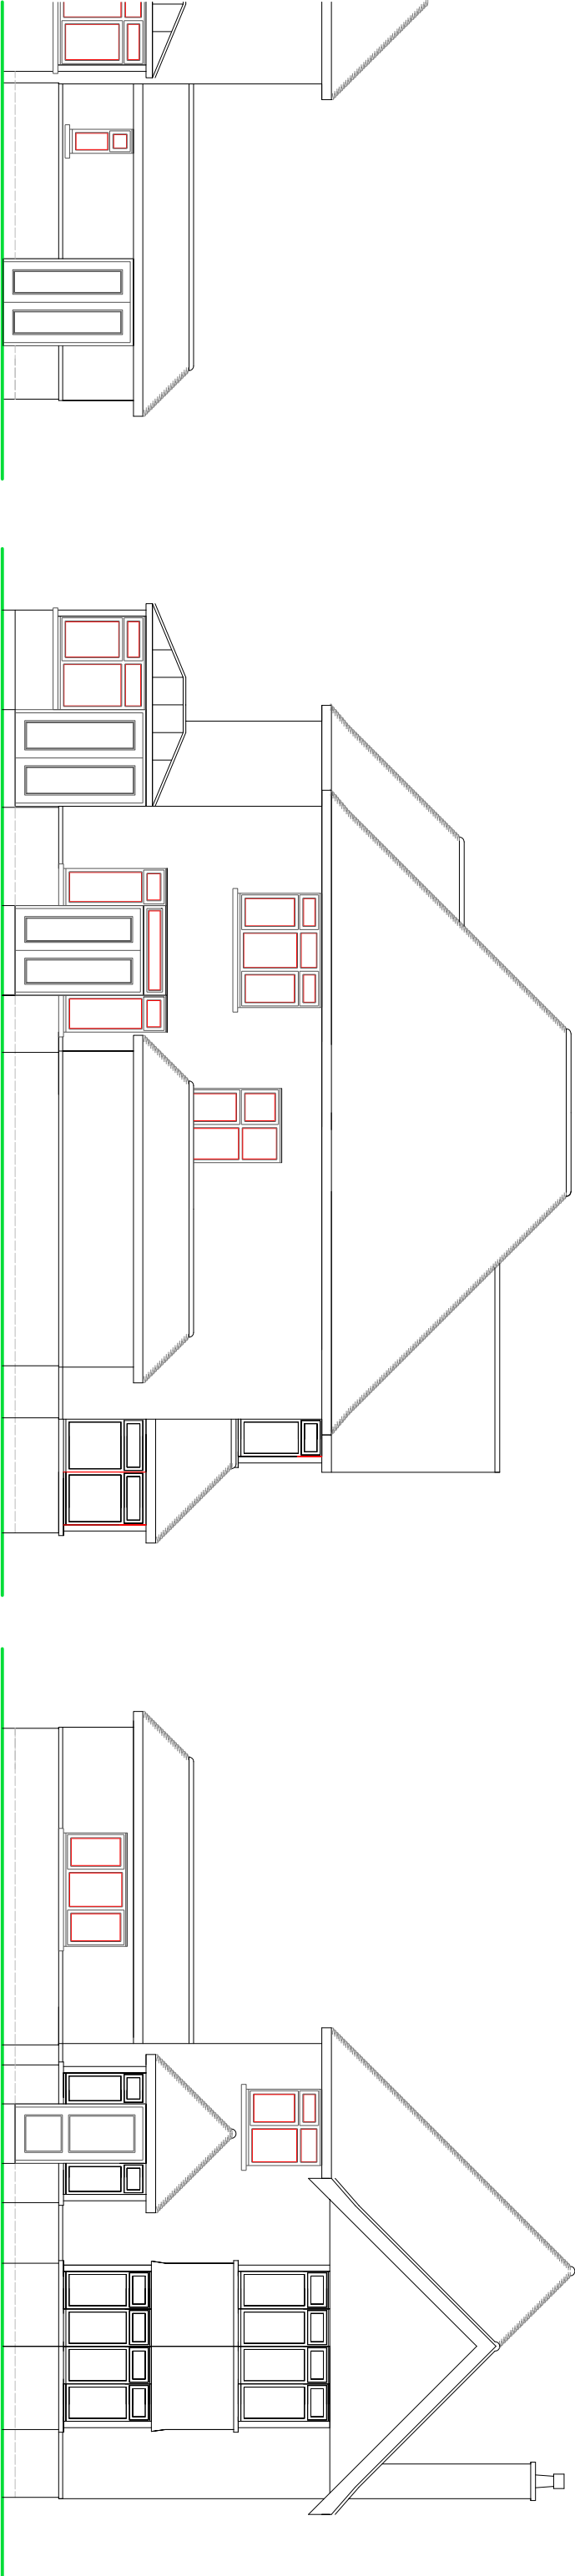


REAR ELEVATION

SIDE ELEVATION

FRONT ELEVATION

EXISTING ELEVATIONS

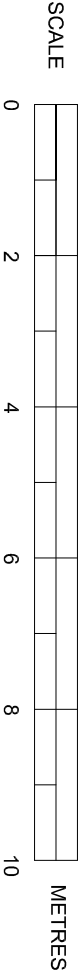

SUSSEX BUILDING CONSULTANCY LIMITED

14 DEN AVENUE,
BOGNOR REGIS, WEST SUSSEX.

SCALE - 1/100 REV - DATE - 29/12/2014



LABC

partner

3 NORTHCOTE ROAD
BOGNOR REGIS
PO21 3JZ
TEL - (01243) 861379