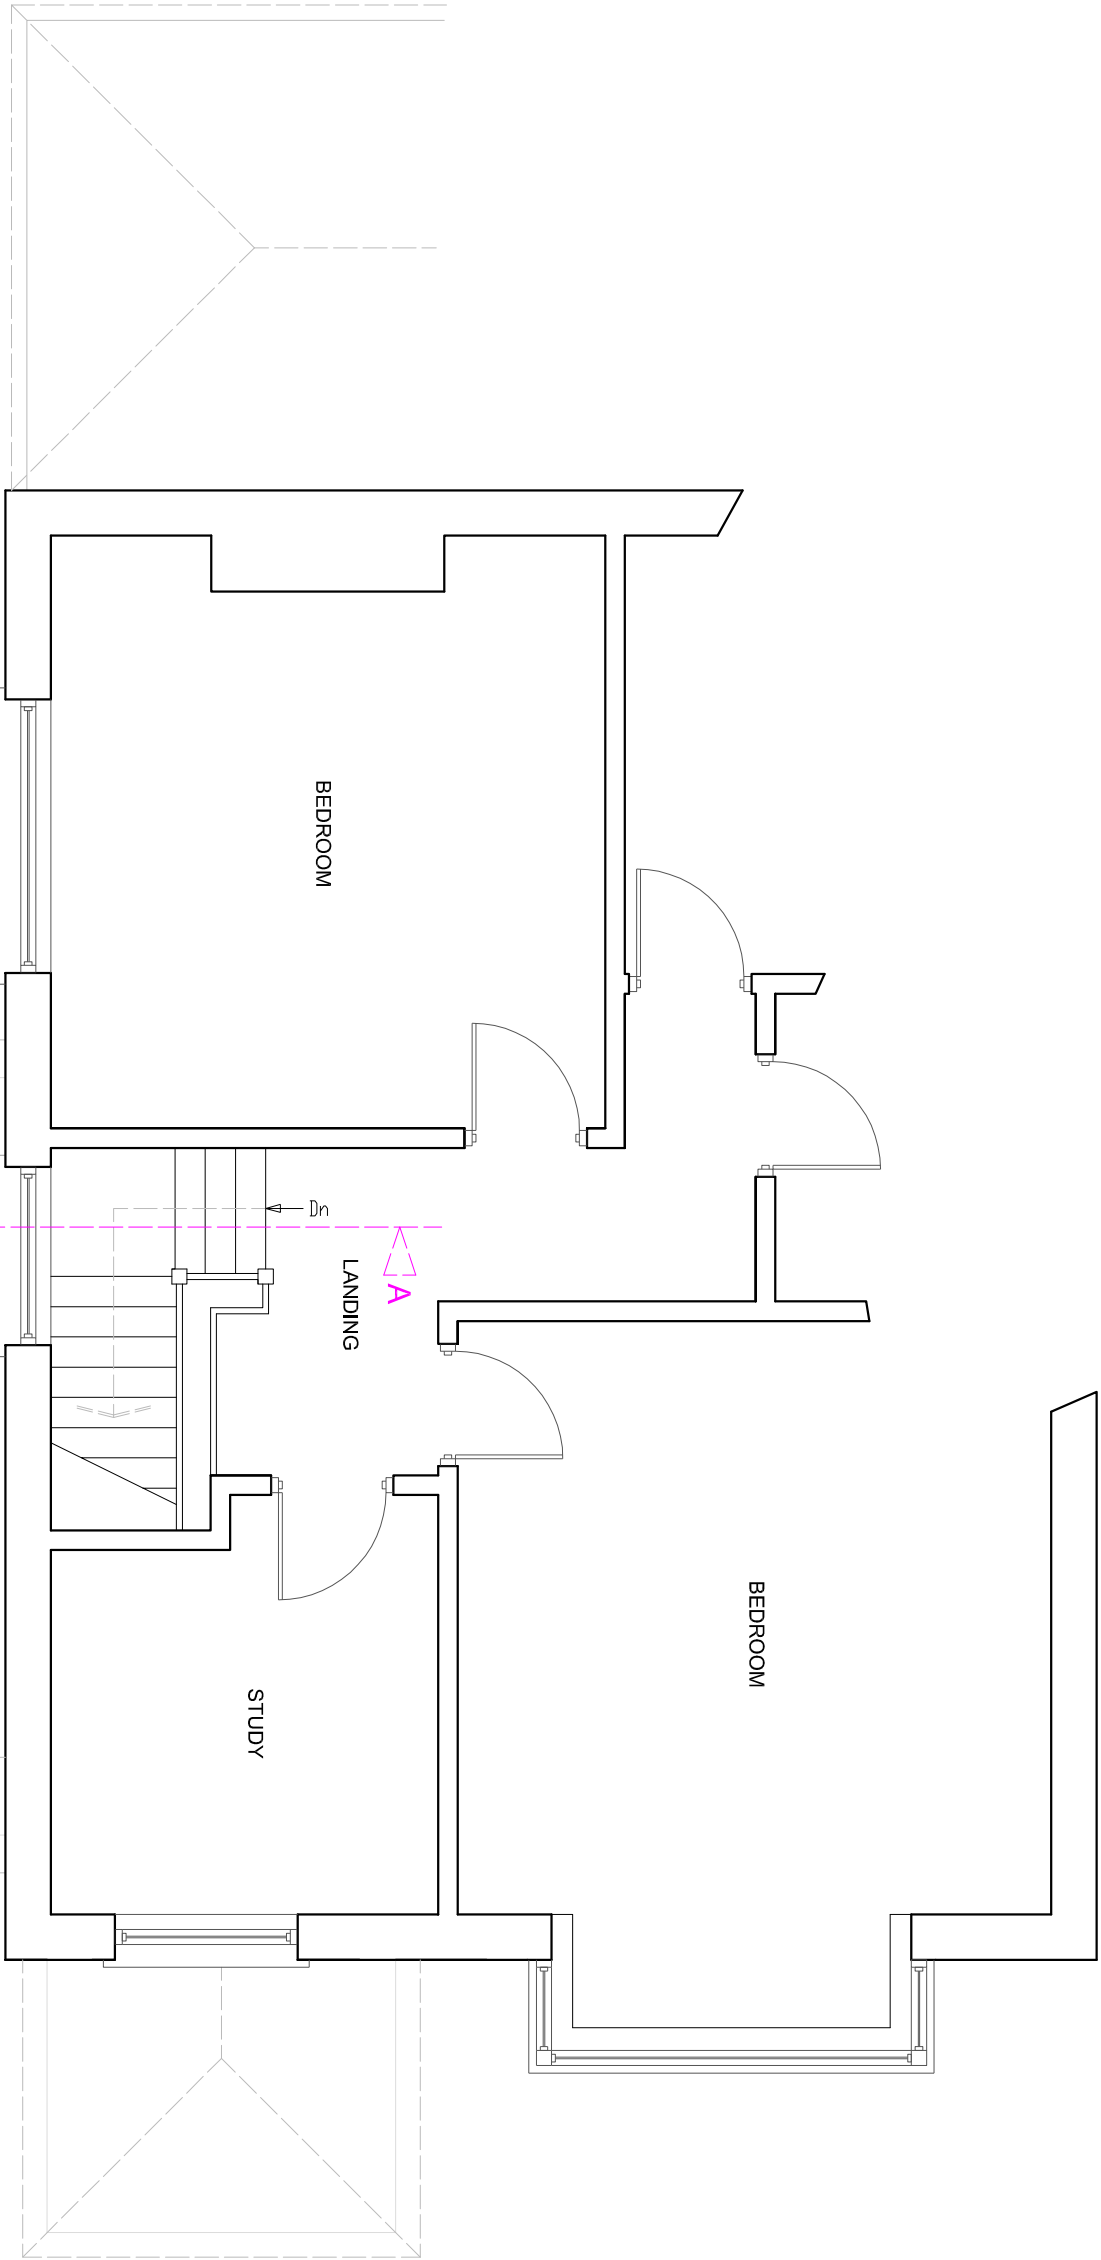


EXISTING FIRST FLOOR PLAN

SUSSEX BUILDING CONSULTANCY LIMITED	
14 DEN AVENUE, BOGNOR REGIS, WEST SUSSEX.	
SCALE - 1/50 REV - DATE - 29/12/2014	
 LABC partner	3 NORTHCOTE ROAD BOGNOR REGIS PO21 5LZ TEL/FAX • (01243) 861379