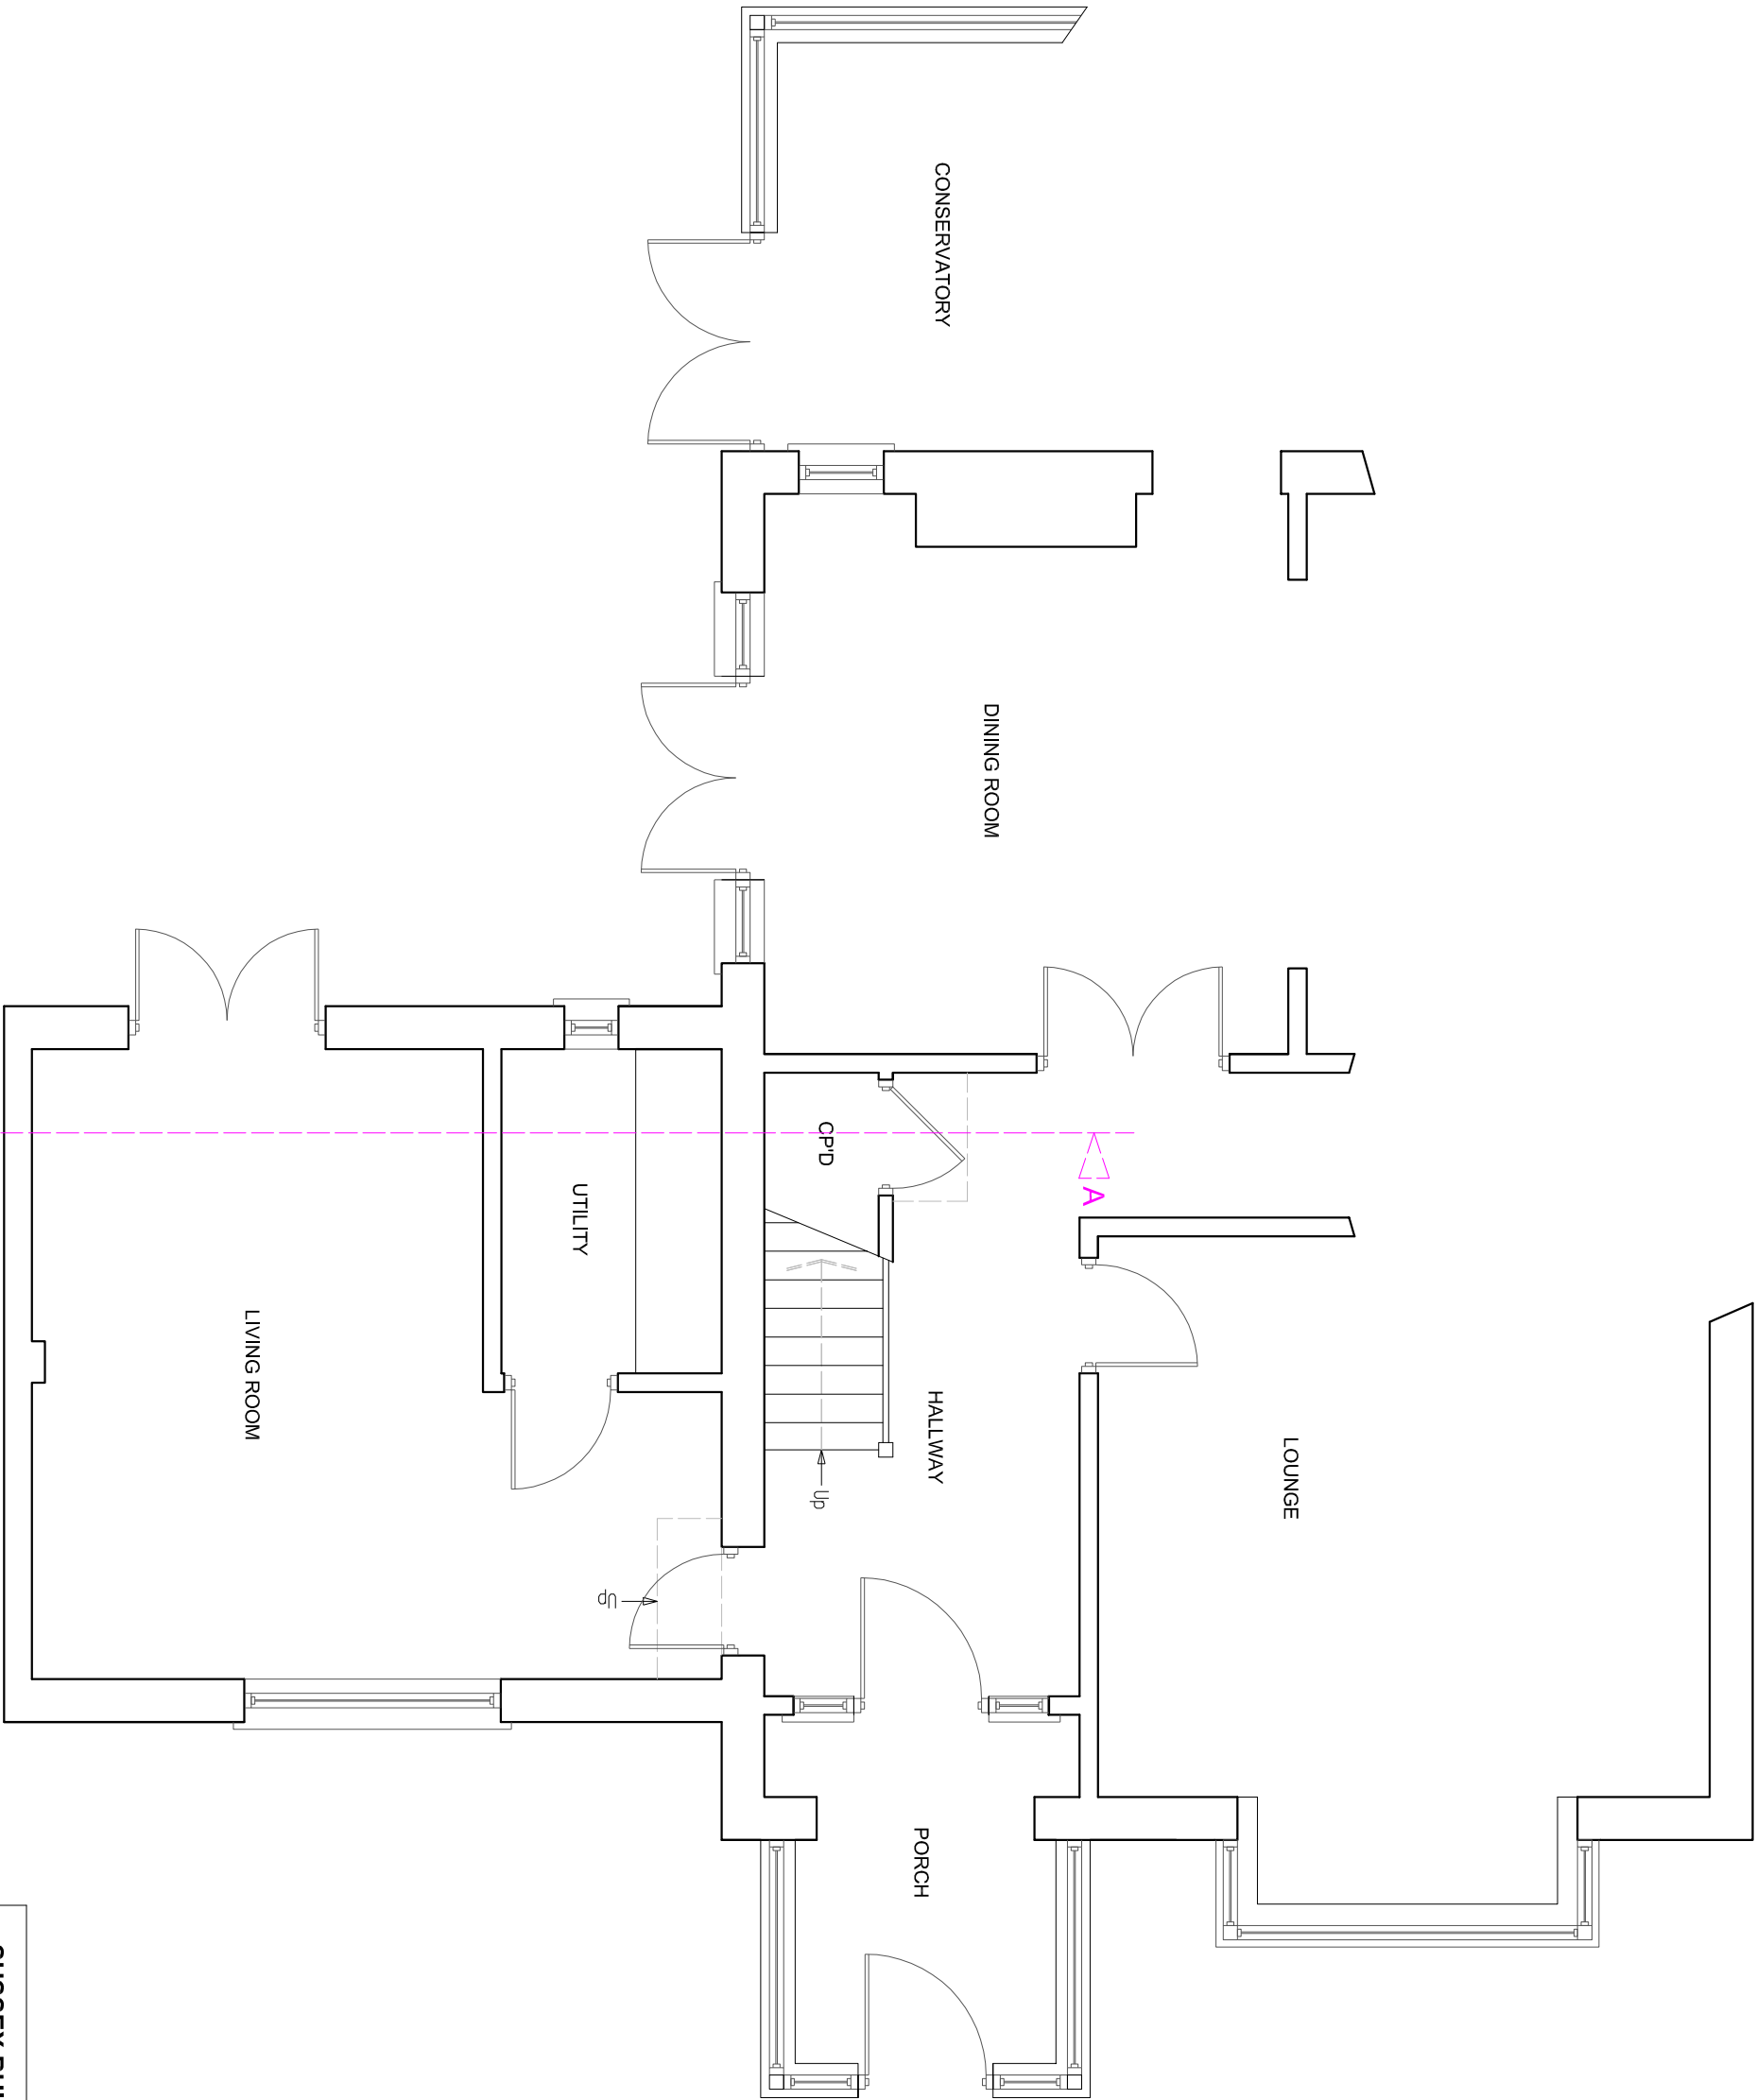


EXISTING GROUND FLOOR PLAN

SUSSEX BUILDING CONSULTANCY LIMITED	
14 DEN AVENUE, BOGNOR REGIS, WEST SUSSEX.	
SCALE - 1/50 REV - DATE - 29/12/2014	
 LABC partner	3 NORTHCOTE ROAD BOGNOR REGIS PO21 9LZ TEL/FAX - (01243) 981379