


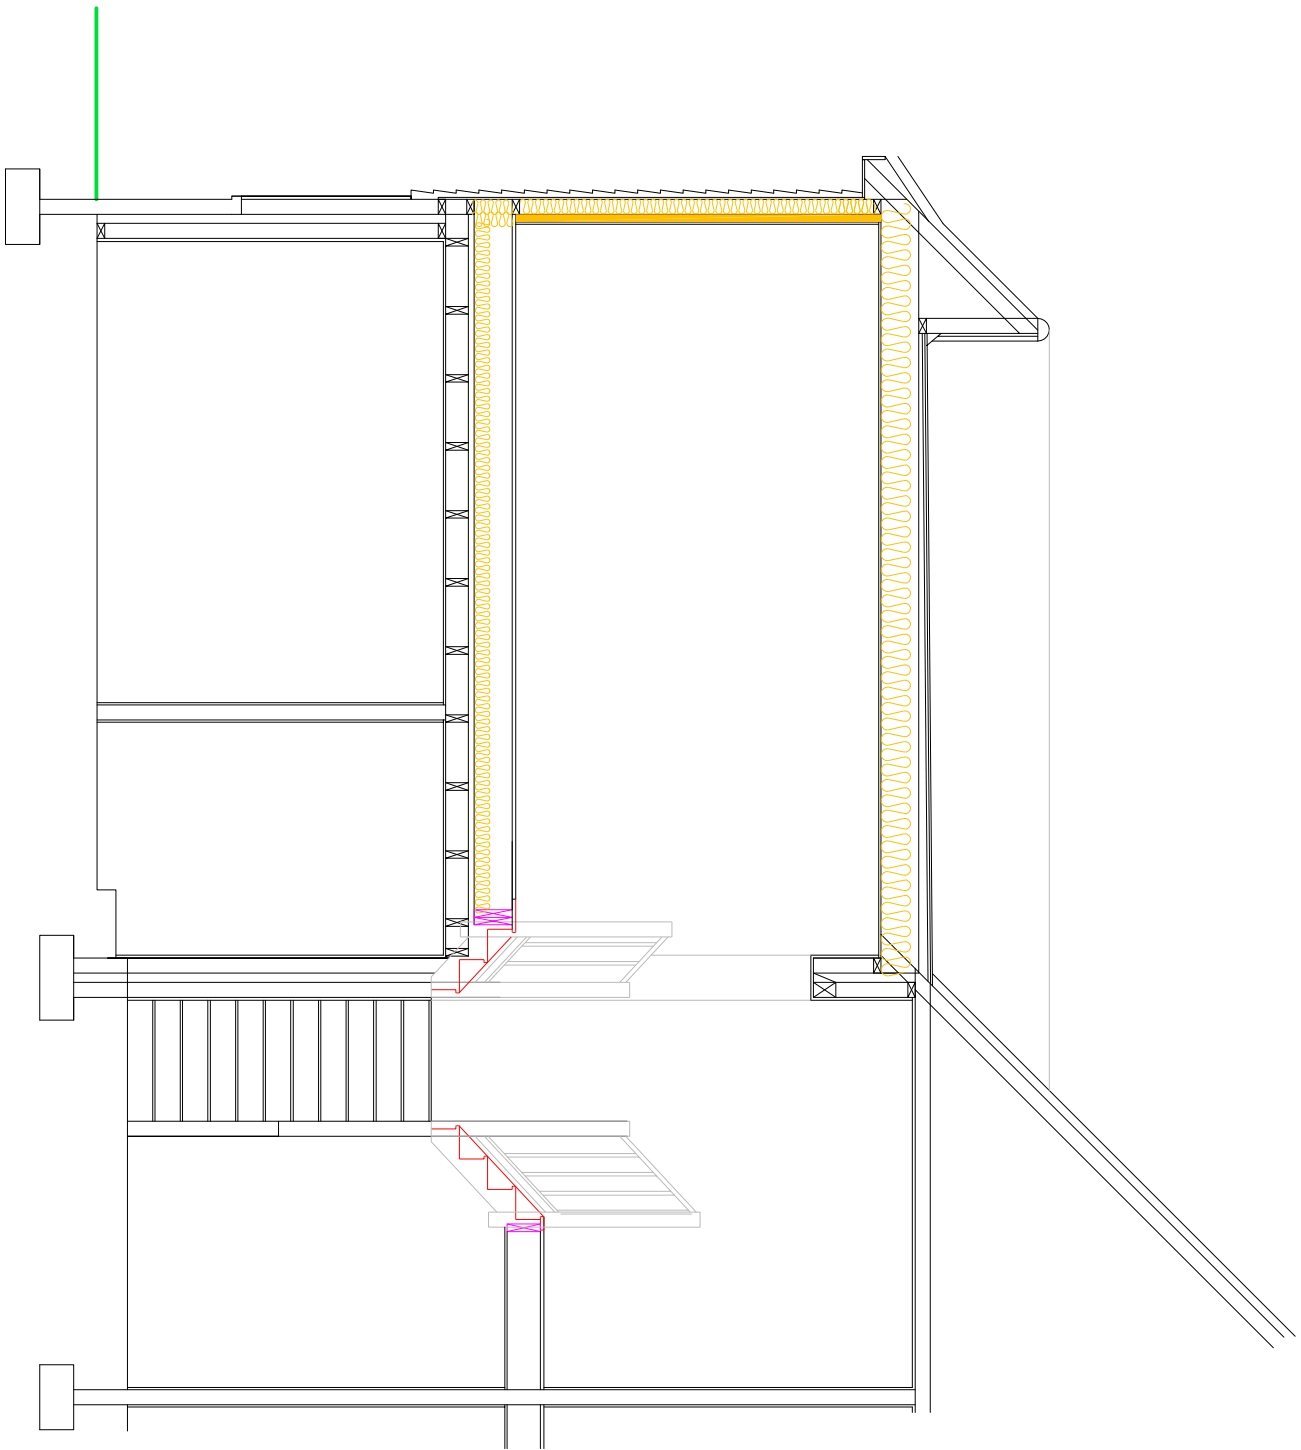

first floor ceiling

first floor level
new first floor level

quarter landing level

ground floor level
nominal ground level

PROPOSED CROSS SECTION 'AA'



SUSSEX BUILDING CONSULTANCY LIMITED

14 DEN AVENUE,
BOGNOR REGIS, WEST SUSSEX.

SCALE - 1/50 REV - A DATE - 17/01/2015

partner

LABC

3 NORTHCOTE ROAD
BOGNOR REGIS
PO21 3LZ
TEL/FAX - (01243) 861379