


NOTES

Roof - Plain concrete tiles with crowned felted flat roof.

Walls - Plain concrete tile hanging to match.

Windows/Doors - White PVC framed double glazed units.

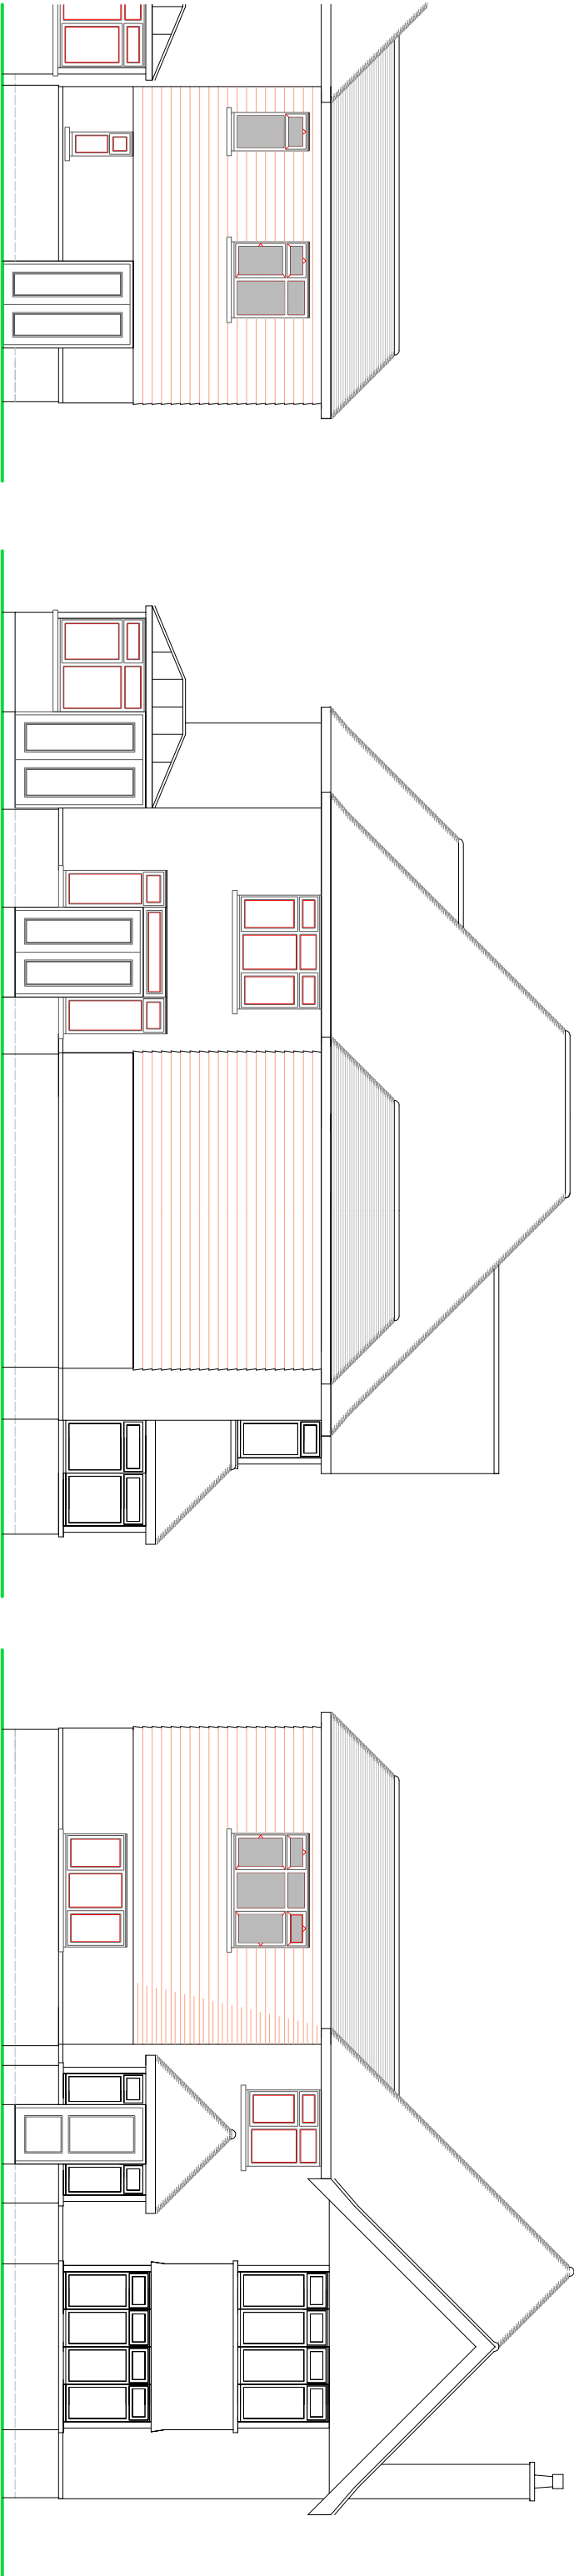


REAR ELEVATION

SIDE ELEVATION

FRONT ELEVATION

PROPOSED ELEVATIONS

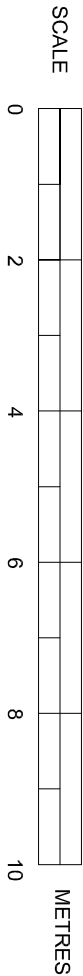

SUSSEX BUILDING CONSULTANCY LIMITED

14 DEN AVENUE,
BOGNOR REGIS, WEST SUSSEX.

SCALE - 1/100 REV - A DATE - 17/01/2015

LABC
partner

3 NORTHCOTE ROAD
BOGNOR REGIS
PO21 3LZ
TEL - (01243) 861379