



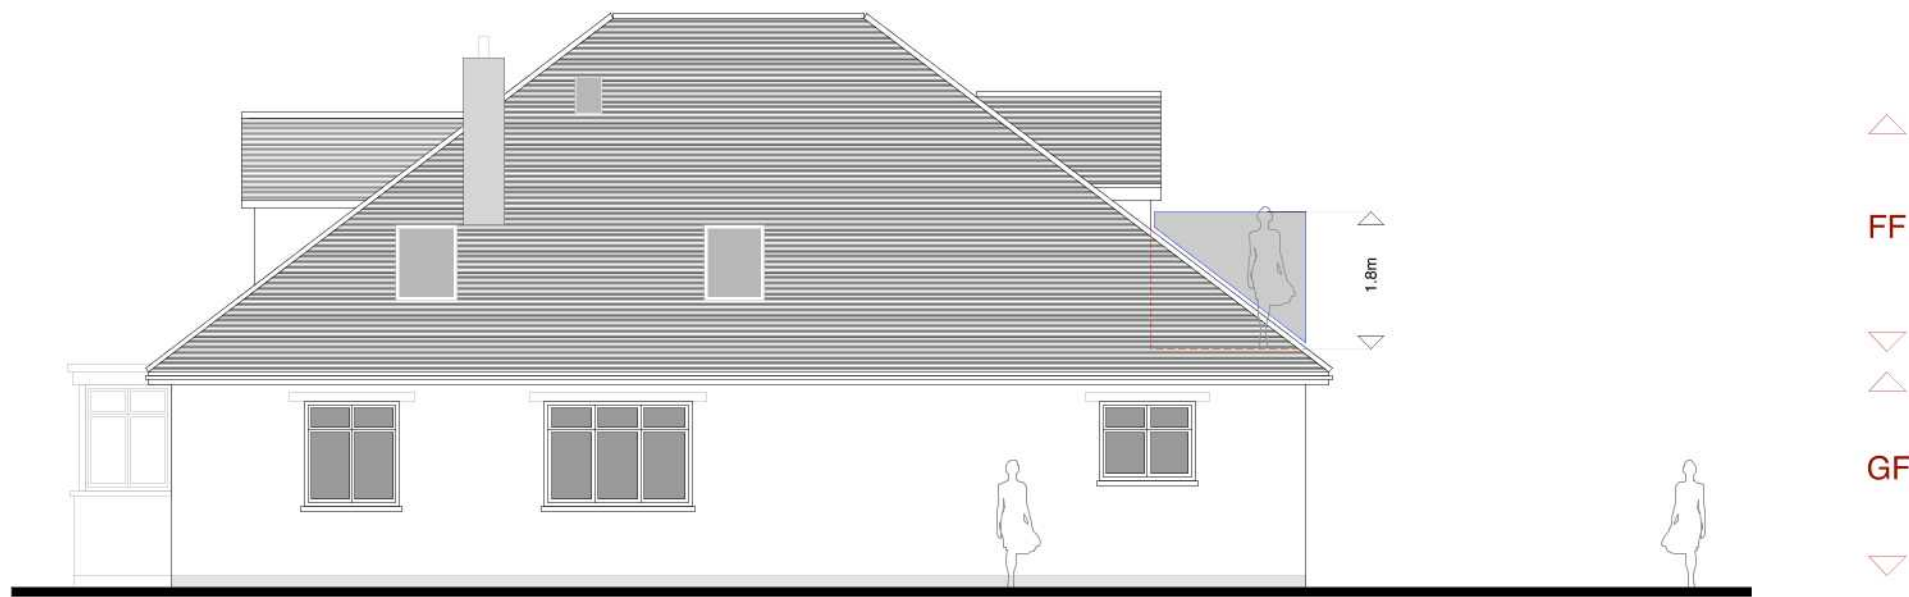

Proposed Side Elevation at 1:100 scale

SOUTH EAST

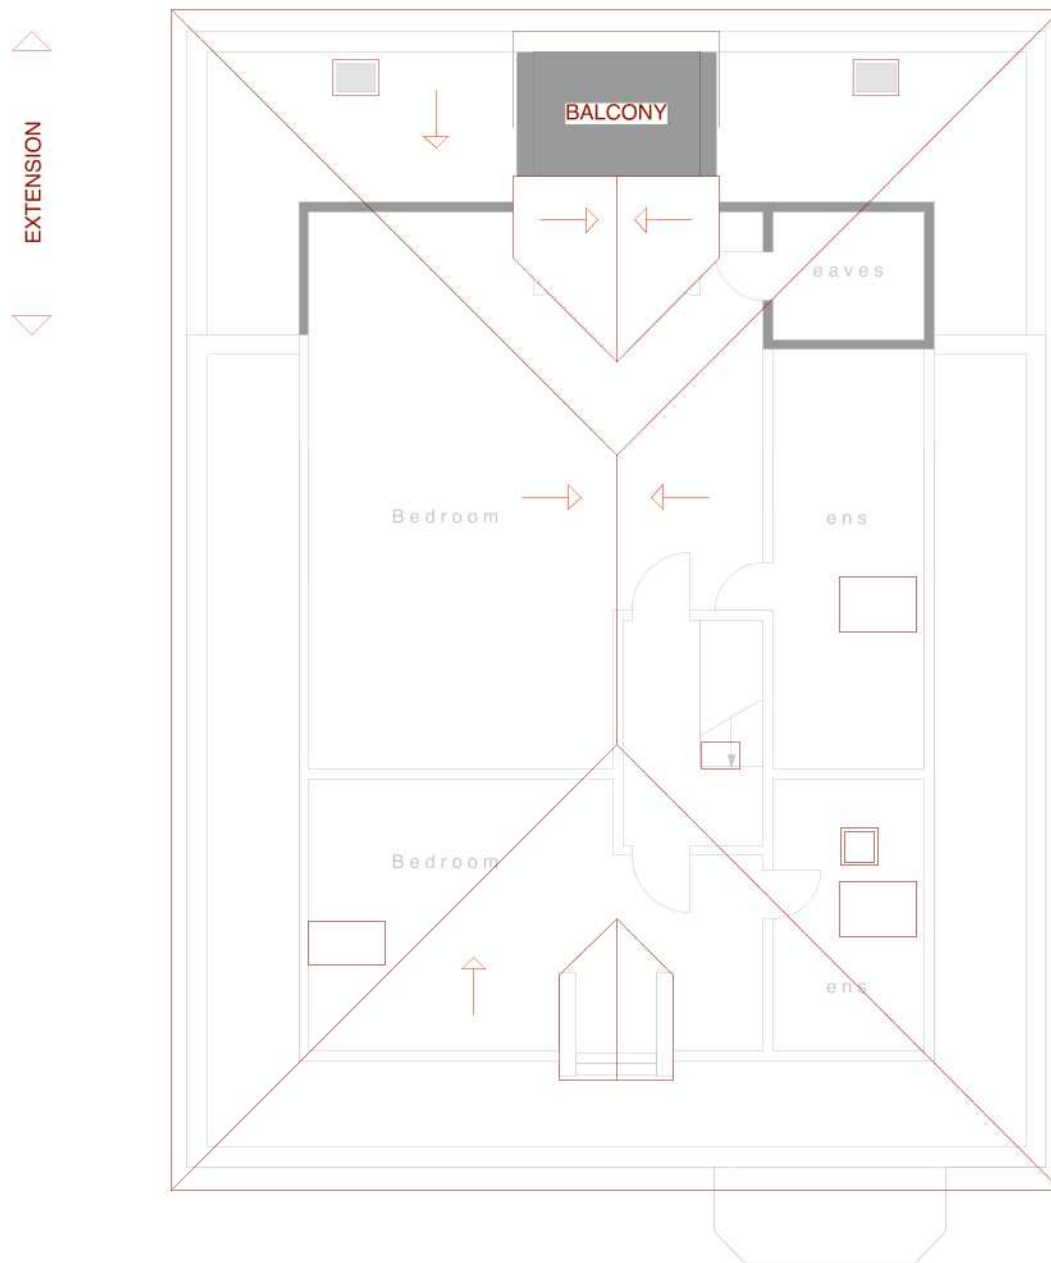

Proposed Roof Plan at 1:100 scale

DRAWINGS & SCALE BAR ARE FOR
PLANNING PURPOSES ONLY.
THESE ARE NOT SURVEY DRAWINGS



scale bar 1: 100

DESIGN INTENT

CLIENT	Mrs A Field	
SITE	32 Murina Avenue, Bognor Regis, West Sussex	
PROJECT	Proposed Extensions & Alterations	
DRAWING	004 Proposed Plans & Elevations	
DATE	18 01 21	
AUTHOR	AH	REVISION
STATUS	PL	
SCALE	1: 100 @ A3	

1. DRAWINGS ARE NOT TO BE SCALED EXCEPT FOR PLANNING PURPOSES. SCALE BAR (WHERE SHOWN) IS FOR PLANNING PURPOSES / USE ONLY. ROOF HIEGHTS ARE APPROXIMATE.
2. ALL DIMENSIONS TO BE CONTRACTOR-CHECKED ON SITE BEFORE USE. ROOM DIMENSIONS (WHERE SHOWN) ARE APPROXIMATE. NOT SURVEY DRAWINGS.
3. PROPOSED DRAWINGS ARE SUBJECT TO LOCAL AUTHORITY PLANNING / LBC & BUILDING REGULATIONS APPROVAL BEFORE USE.
4. DRAWINGS REMAIN COPYRIGHT OF CORINTHIAN ARCHITECTURAL DESIGN AND CANNOT BE REPRODUCED OR USED BY ANOTHER PARTY WITHOUT PRIOR WRITTEN CONSENT.

CORINTHIAN ARCHITECTURAL DESIGN

Main Road, Fishbourne, Chichester, West Sussex. PO18 8BD
01243 576 078 > contact@corinthianad.co.uk > www.corinthianad.co.uk