


EXISTING FIRST FLOOR PLAN

SUSSEX BUILDING CONSULTANCY LIMITED

29 HILLSBORO ROAD,
BOGNOR REGIS, WEST SUSSEX.

SCALE - 1/50 REV - DATE - 20/08/2026

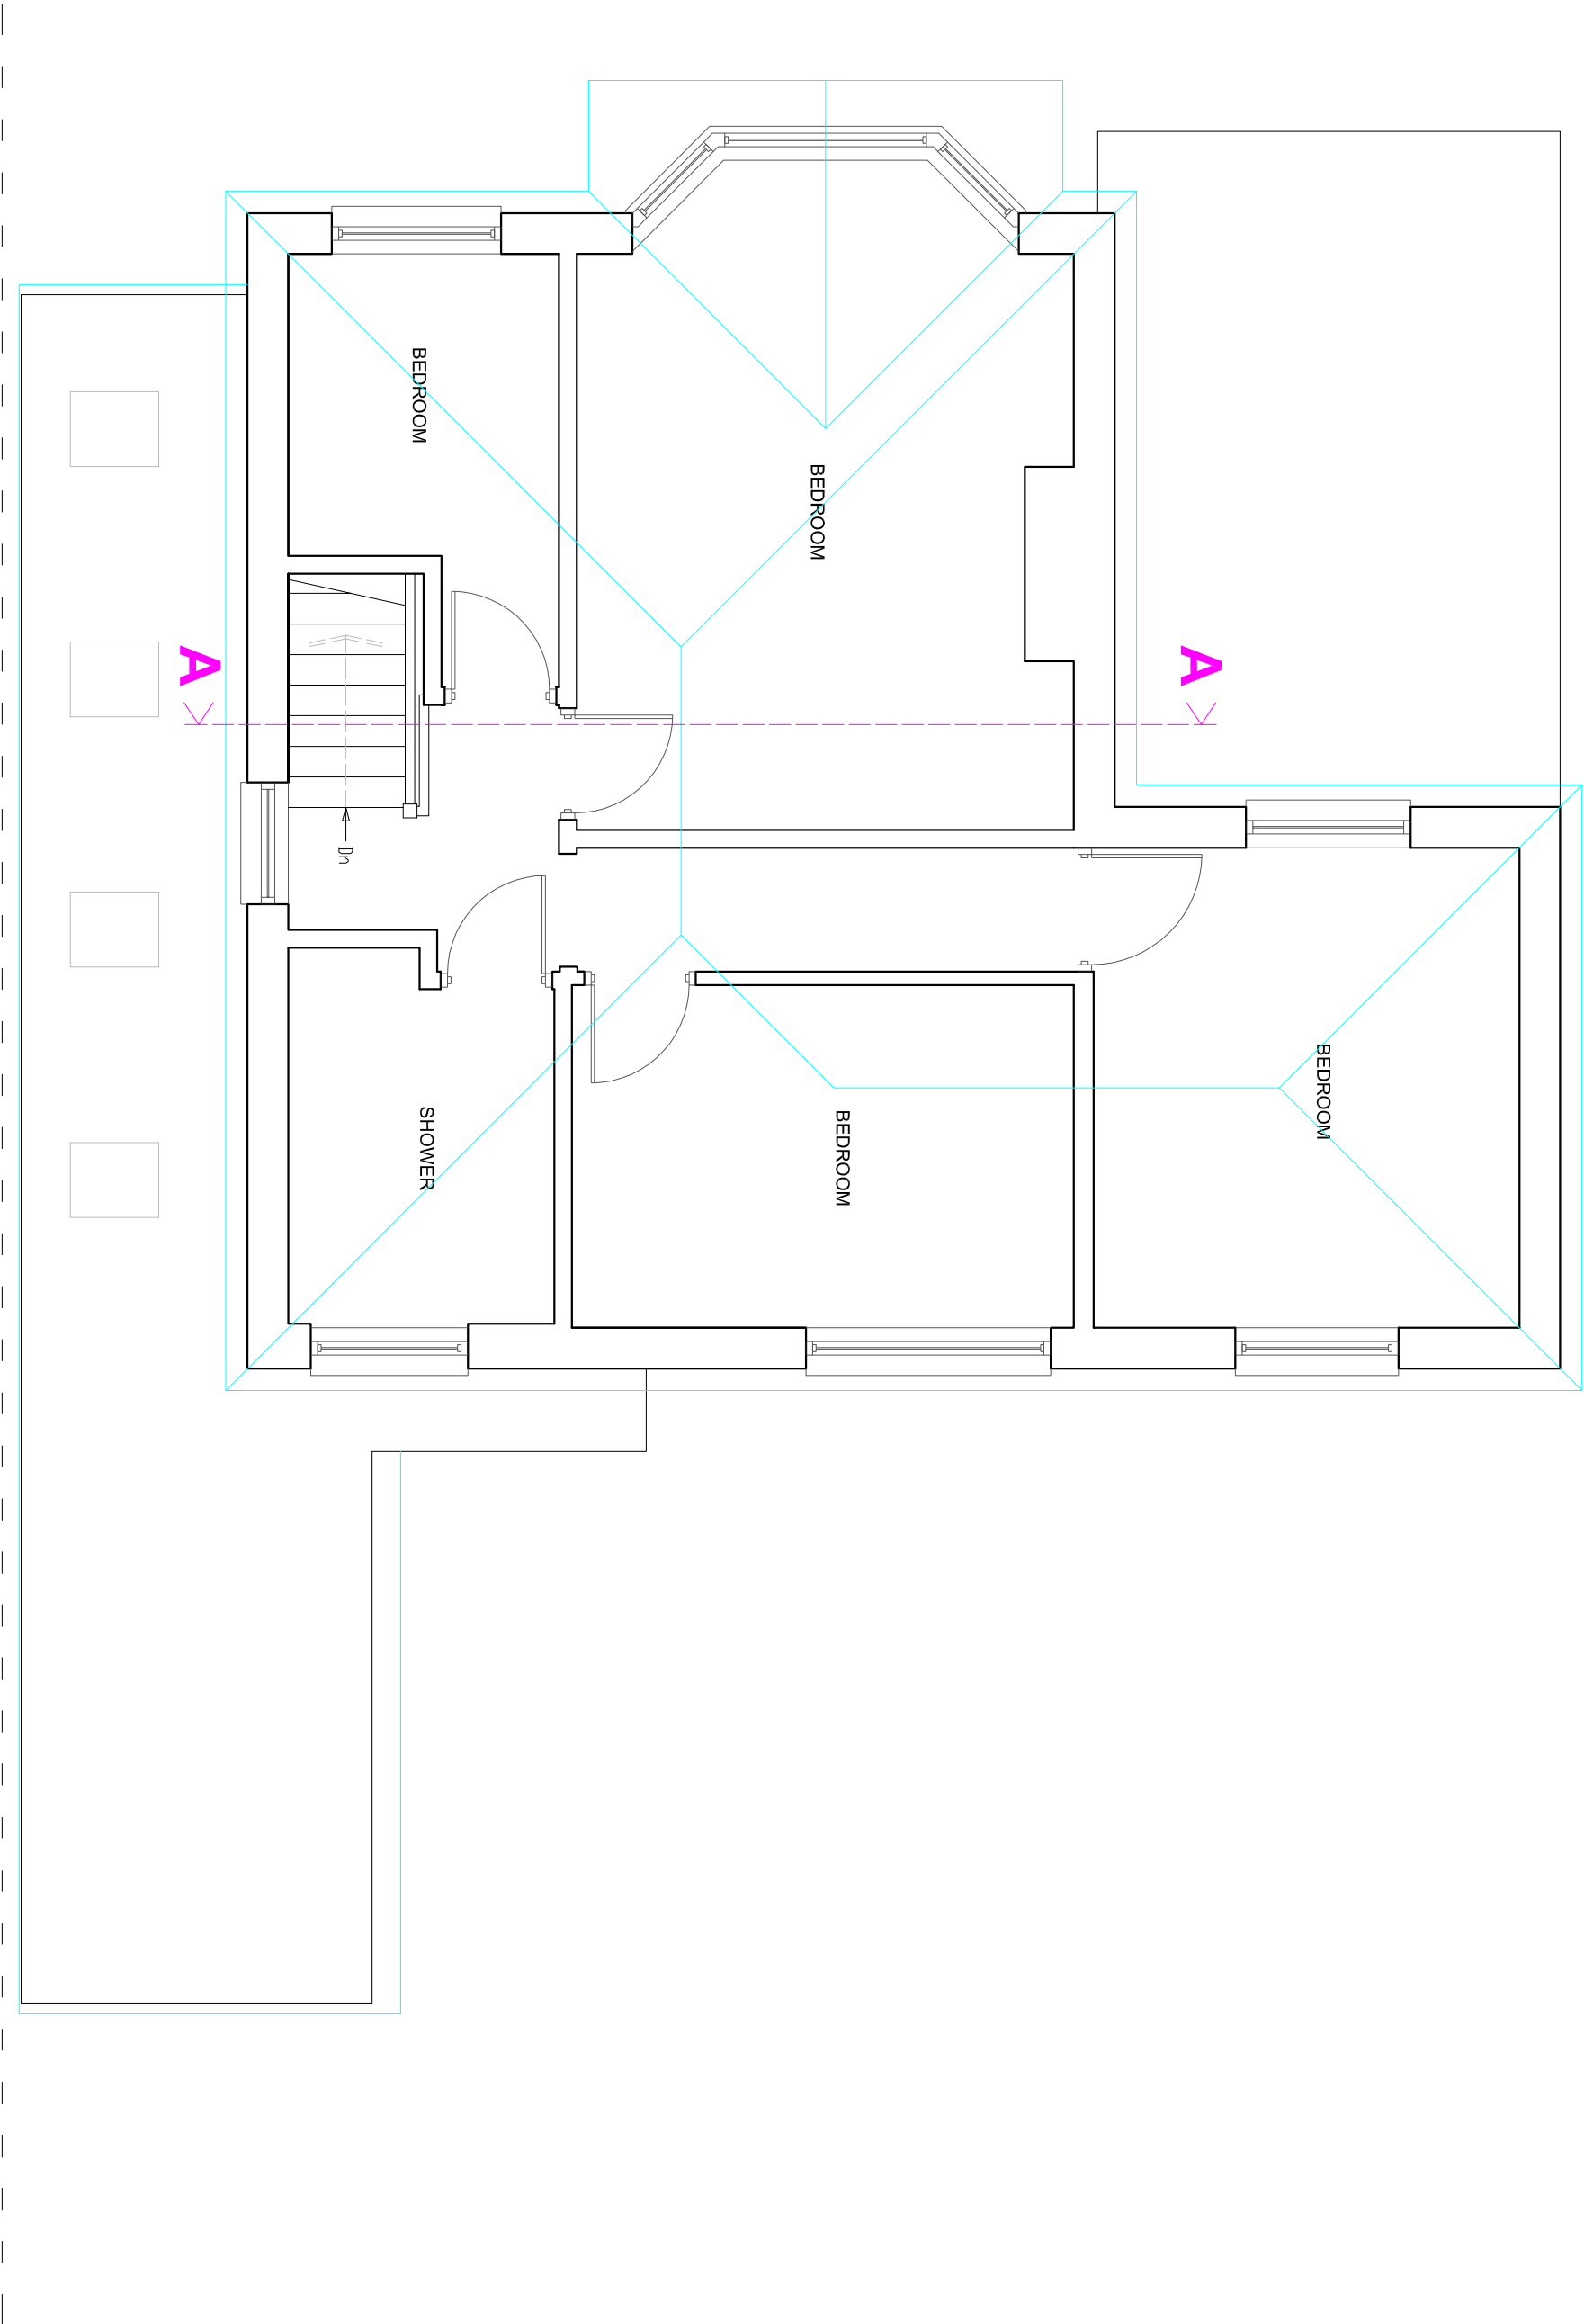

LABC
partner

4 REGIS AVENUE, ALDWICK
BOGNOR REGIS,
PO21 4HQ.
TEL - 07771 503998