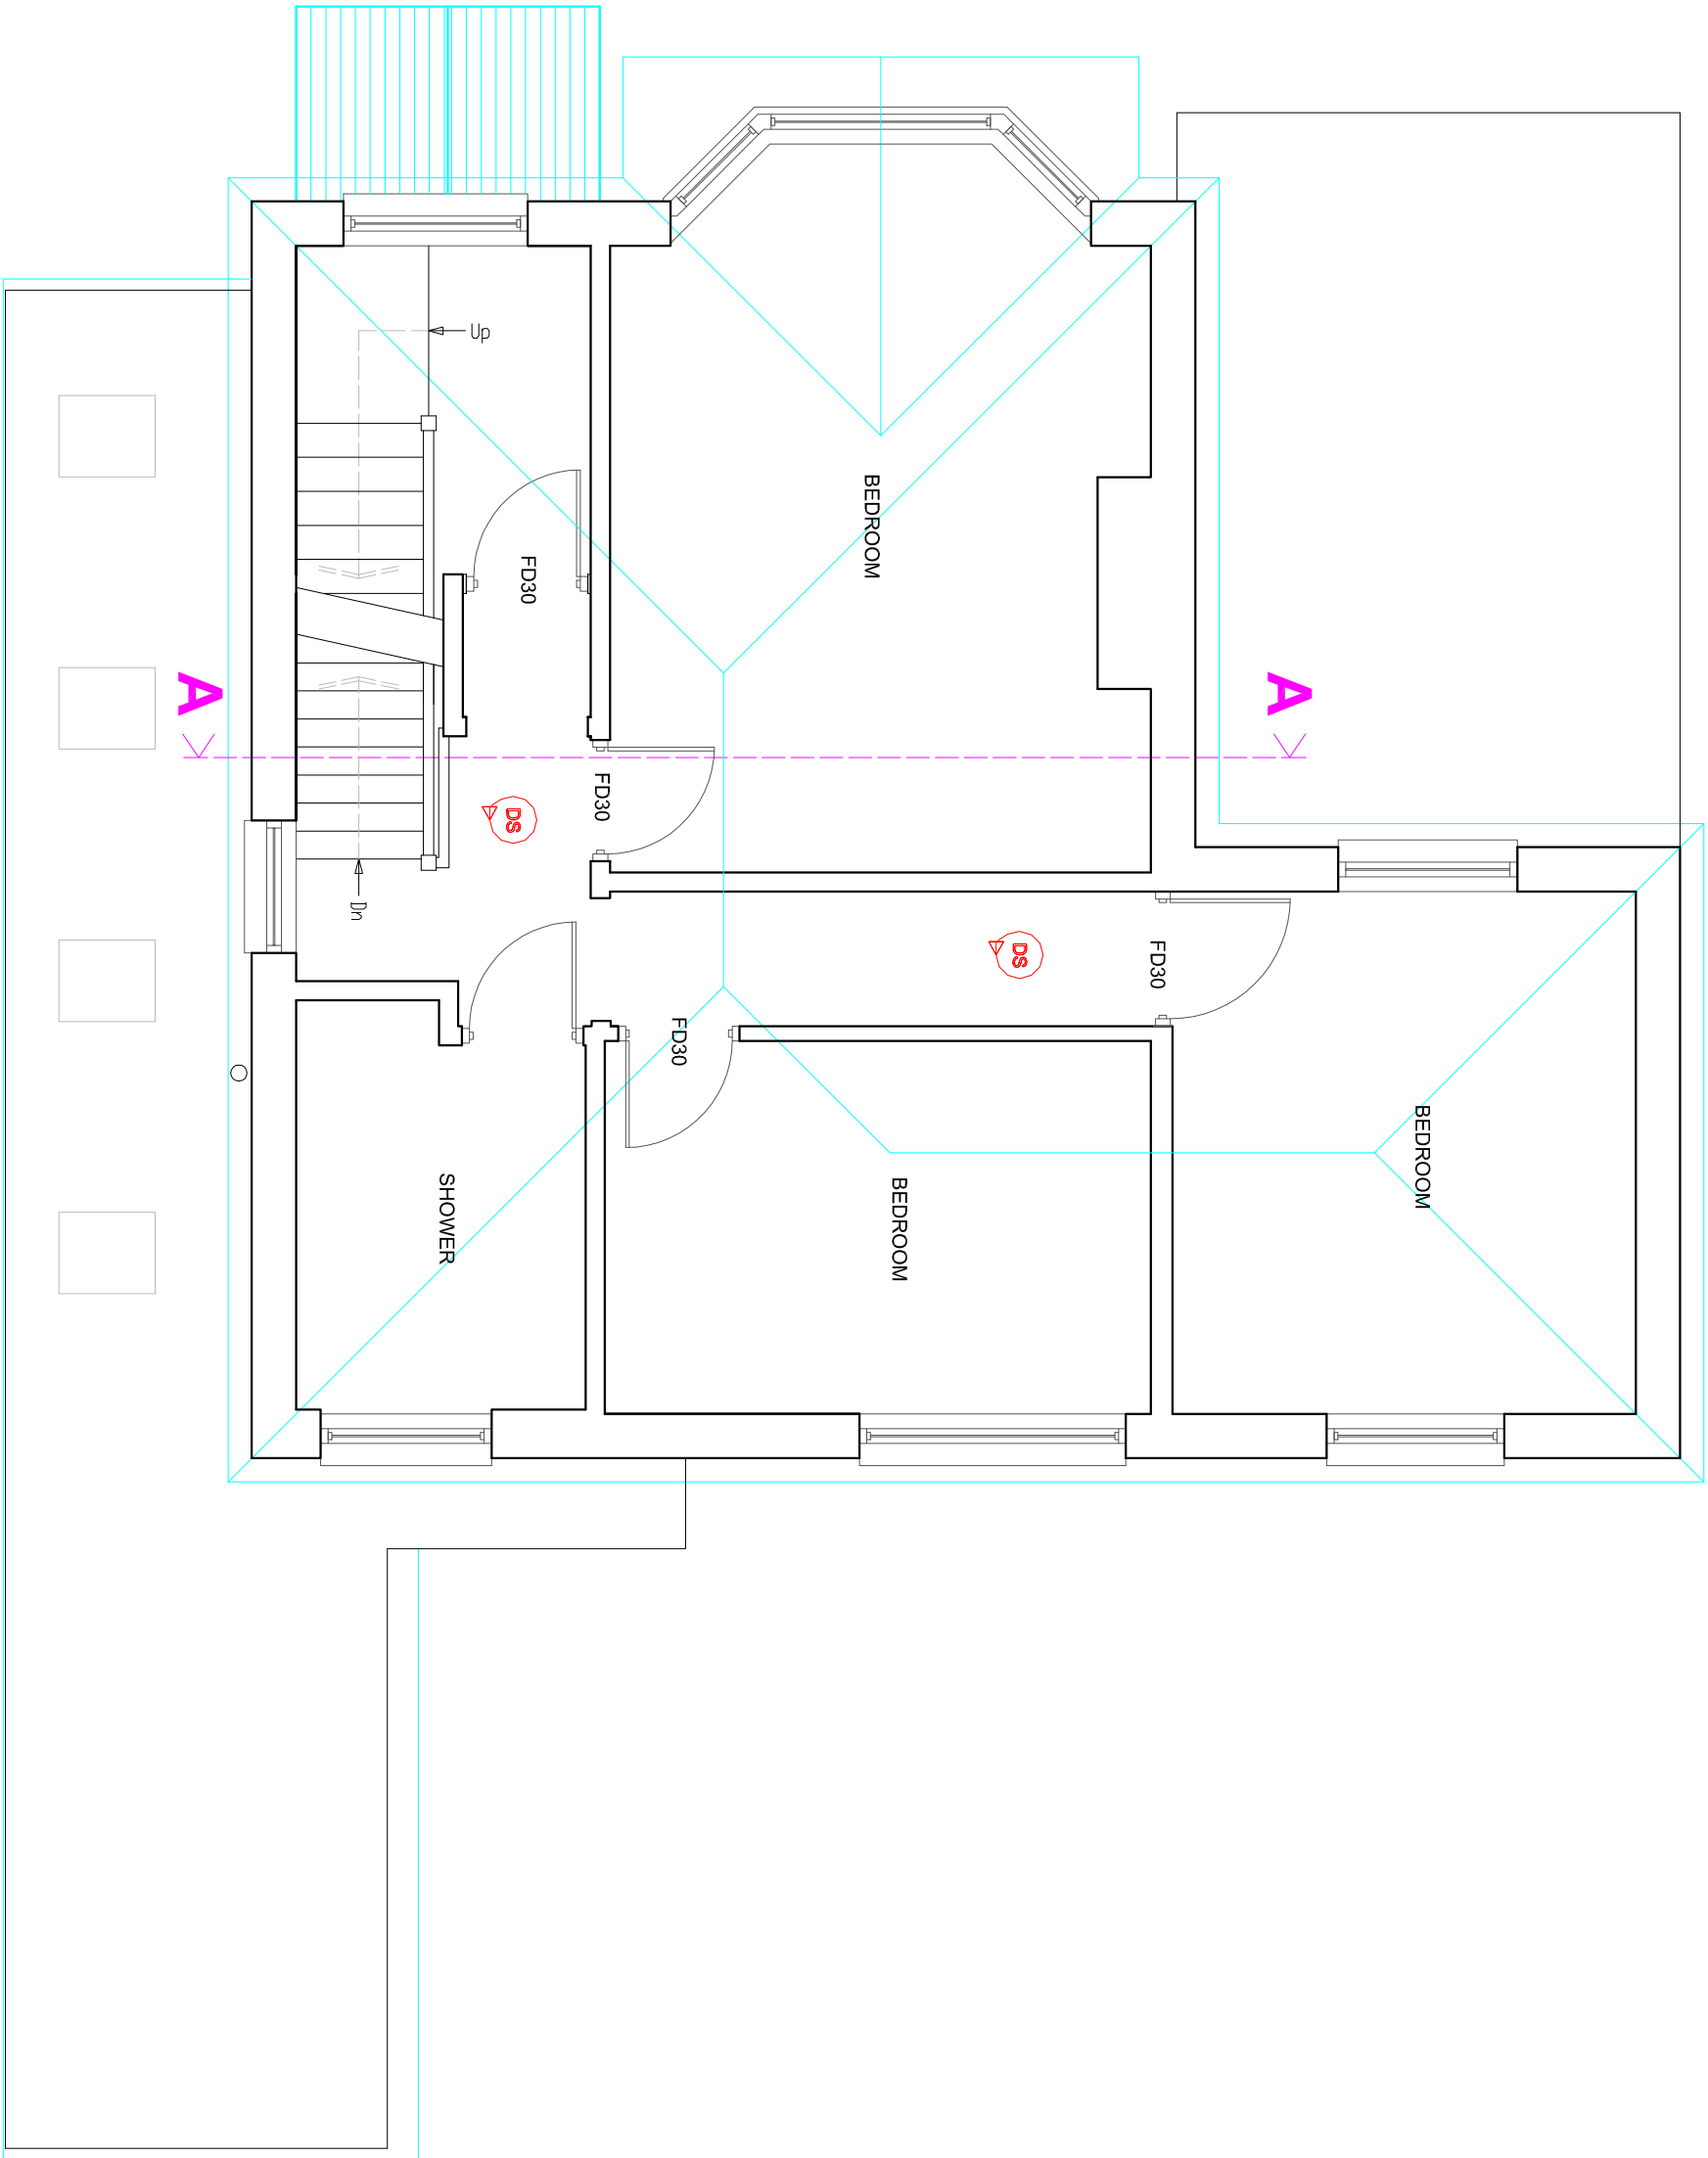


PROPOSED FIRST FLOOR PLAN