
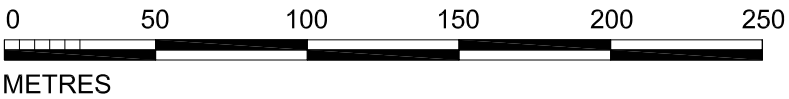


1. NOTES
- 1.1. All dimensions must be checked on site with only figured dimensions worked from. Any discrepancies must be reported to the Architect or Engineer immediately. This drawing is copyright.
- 1.2 This drawing is prepared to scale although the limitations of the printing process mean only figured dimensions should be used.

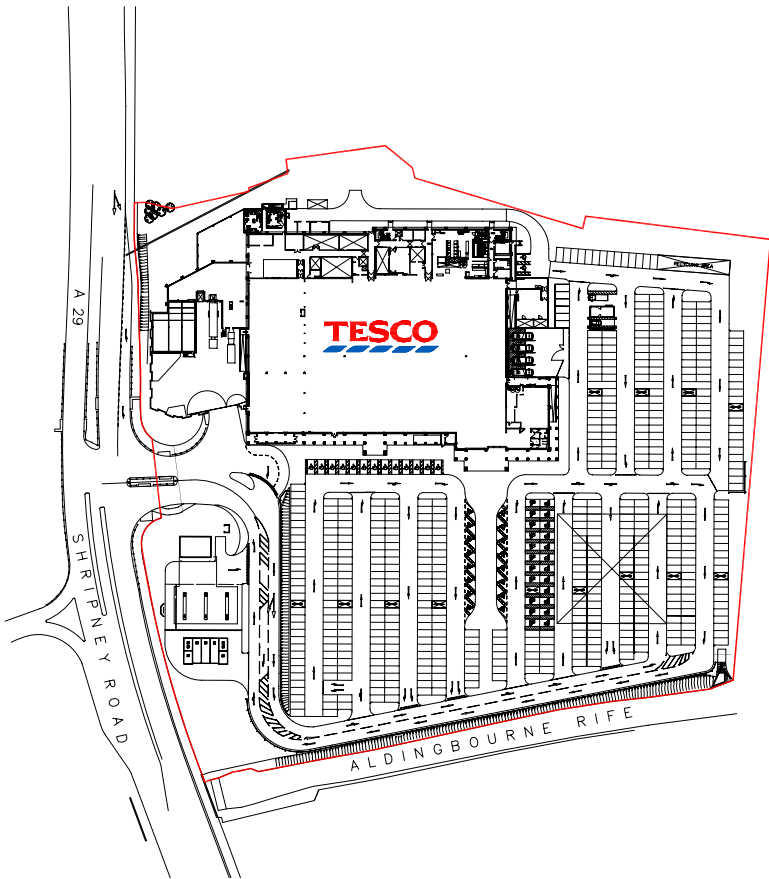

Revision:
-

Description:

PROPOSED CLICK & COLLECT
AT TESCO STORE No. 2102
SHRIPNEY ROAD, BOGNOR REGIS
WEST SUSSEX, PO22 9ND

LOCATION PLAN

Client: 		
Scale: 1:2500@A3	Date: JUNE 2011	Drawn By: AJD
CAD file name: M:\2011\2011-Advert\2011(2102)P21		Checked By: DNF
© bmd ARCHITECTS 2011		



CHARTERED ARCHITECTS
5 MAIDSTONE BUILDINGS MEWS
72-76 BOROUGH HIGH STREET
LONDON SE1 1GN
Tel. 020 7357 6885 Fax. 020 7357 6887 E-Mail. mail@bmdarchitects.co.uk

Drawing Number:

2011(2102)/P/21

Rev.:

-