


1. NOTES

- 1.1. All dimensions must be checked on site with only figured dimensions worked from. Any discrepancies must be reported to the Architect or Engineer immediately. This drawing is copyright.
- 1.2. This drawing is prepared to scale although the limitations of the printing process mean only figured dimensions should be used.



PROPOSED CLICK & COLLECT, SEE DWG. 23 FOR SIGN LOCATIONS

SIGN D1 - PROPOSED CLICK & COLLECT DIRECTION SIGN, AS BELOW

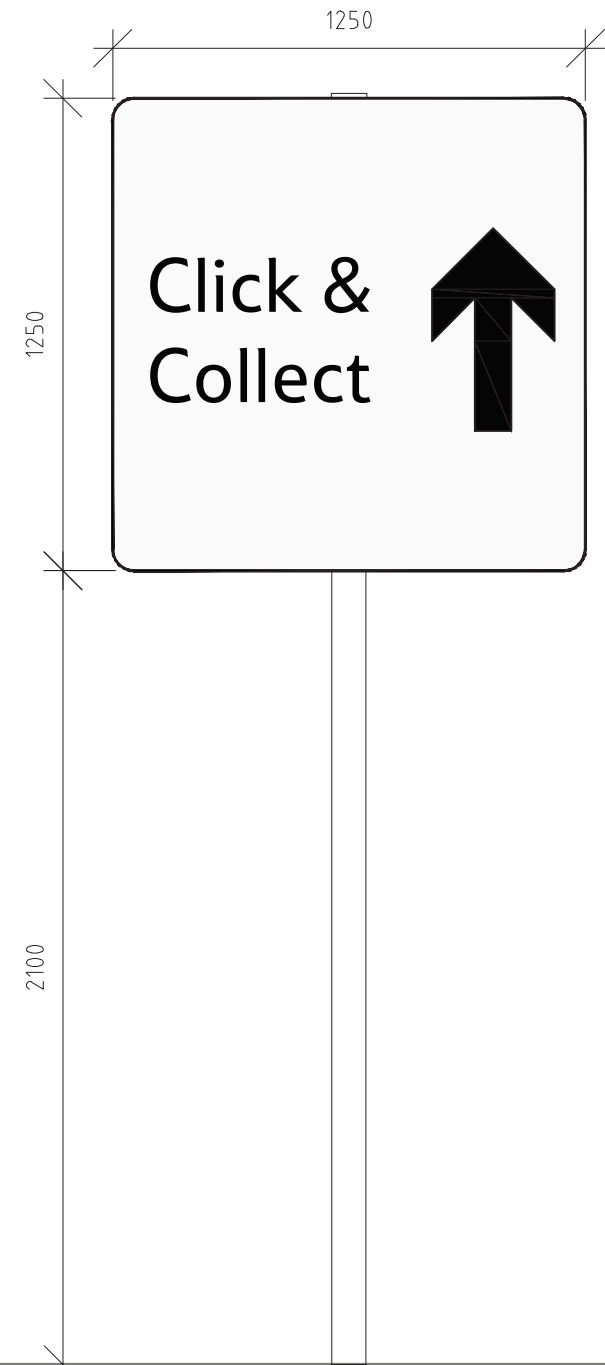

Sign D1 - Click & Collect directional signage, single sided

A: 22.06.11 Direction sign raised to standard height.
Revision:

Description:
**PROPOSED CLICK & COLLECT
AT TESCO STORE No. 2102
SHRIPNEY ROAD, BOGNOR REGIS
WEST SUSSEX, PO22 9ND**

**COLLECTION POD & CANOPY
PROPOSED SIGNAGE**



Client:
TESCO

bmd ARCHITECTS
CHARTERED ARCHITECTS
5 MAIDSTONE BUILDINGS MEWS
72-76 BOROUGH HIGH STREET
LONDON SE1 1GN
Tel. 020 7357 6885 Fax. 020 7357 6887 E-Mail. mail@bmdarchitects.co.uk

Drawing Number: **2011(2102)/P/22** Rev.: **A**

Scale: 1 : 500@A1	Date: JUNE 2011	Drawn By: SRS
CAD file name: M:\2011\2011-Advert\2011(2102)\P22	Checked By: KCD	