ARUN DISTRICT COUNCIL
No. BR 161 12 DOC
RECEIVED

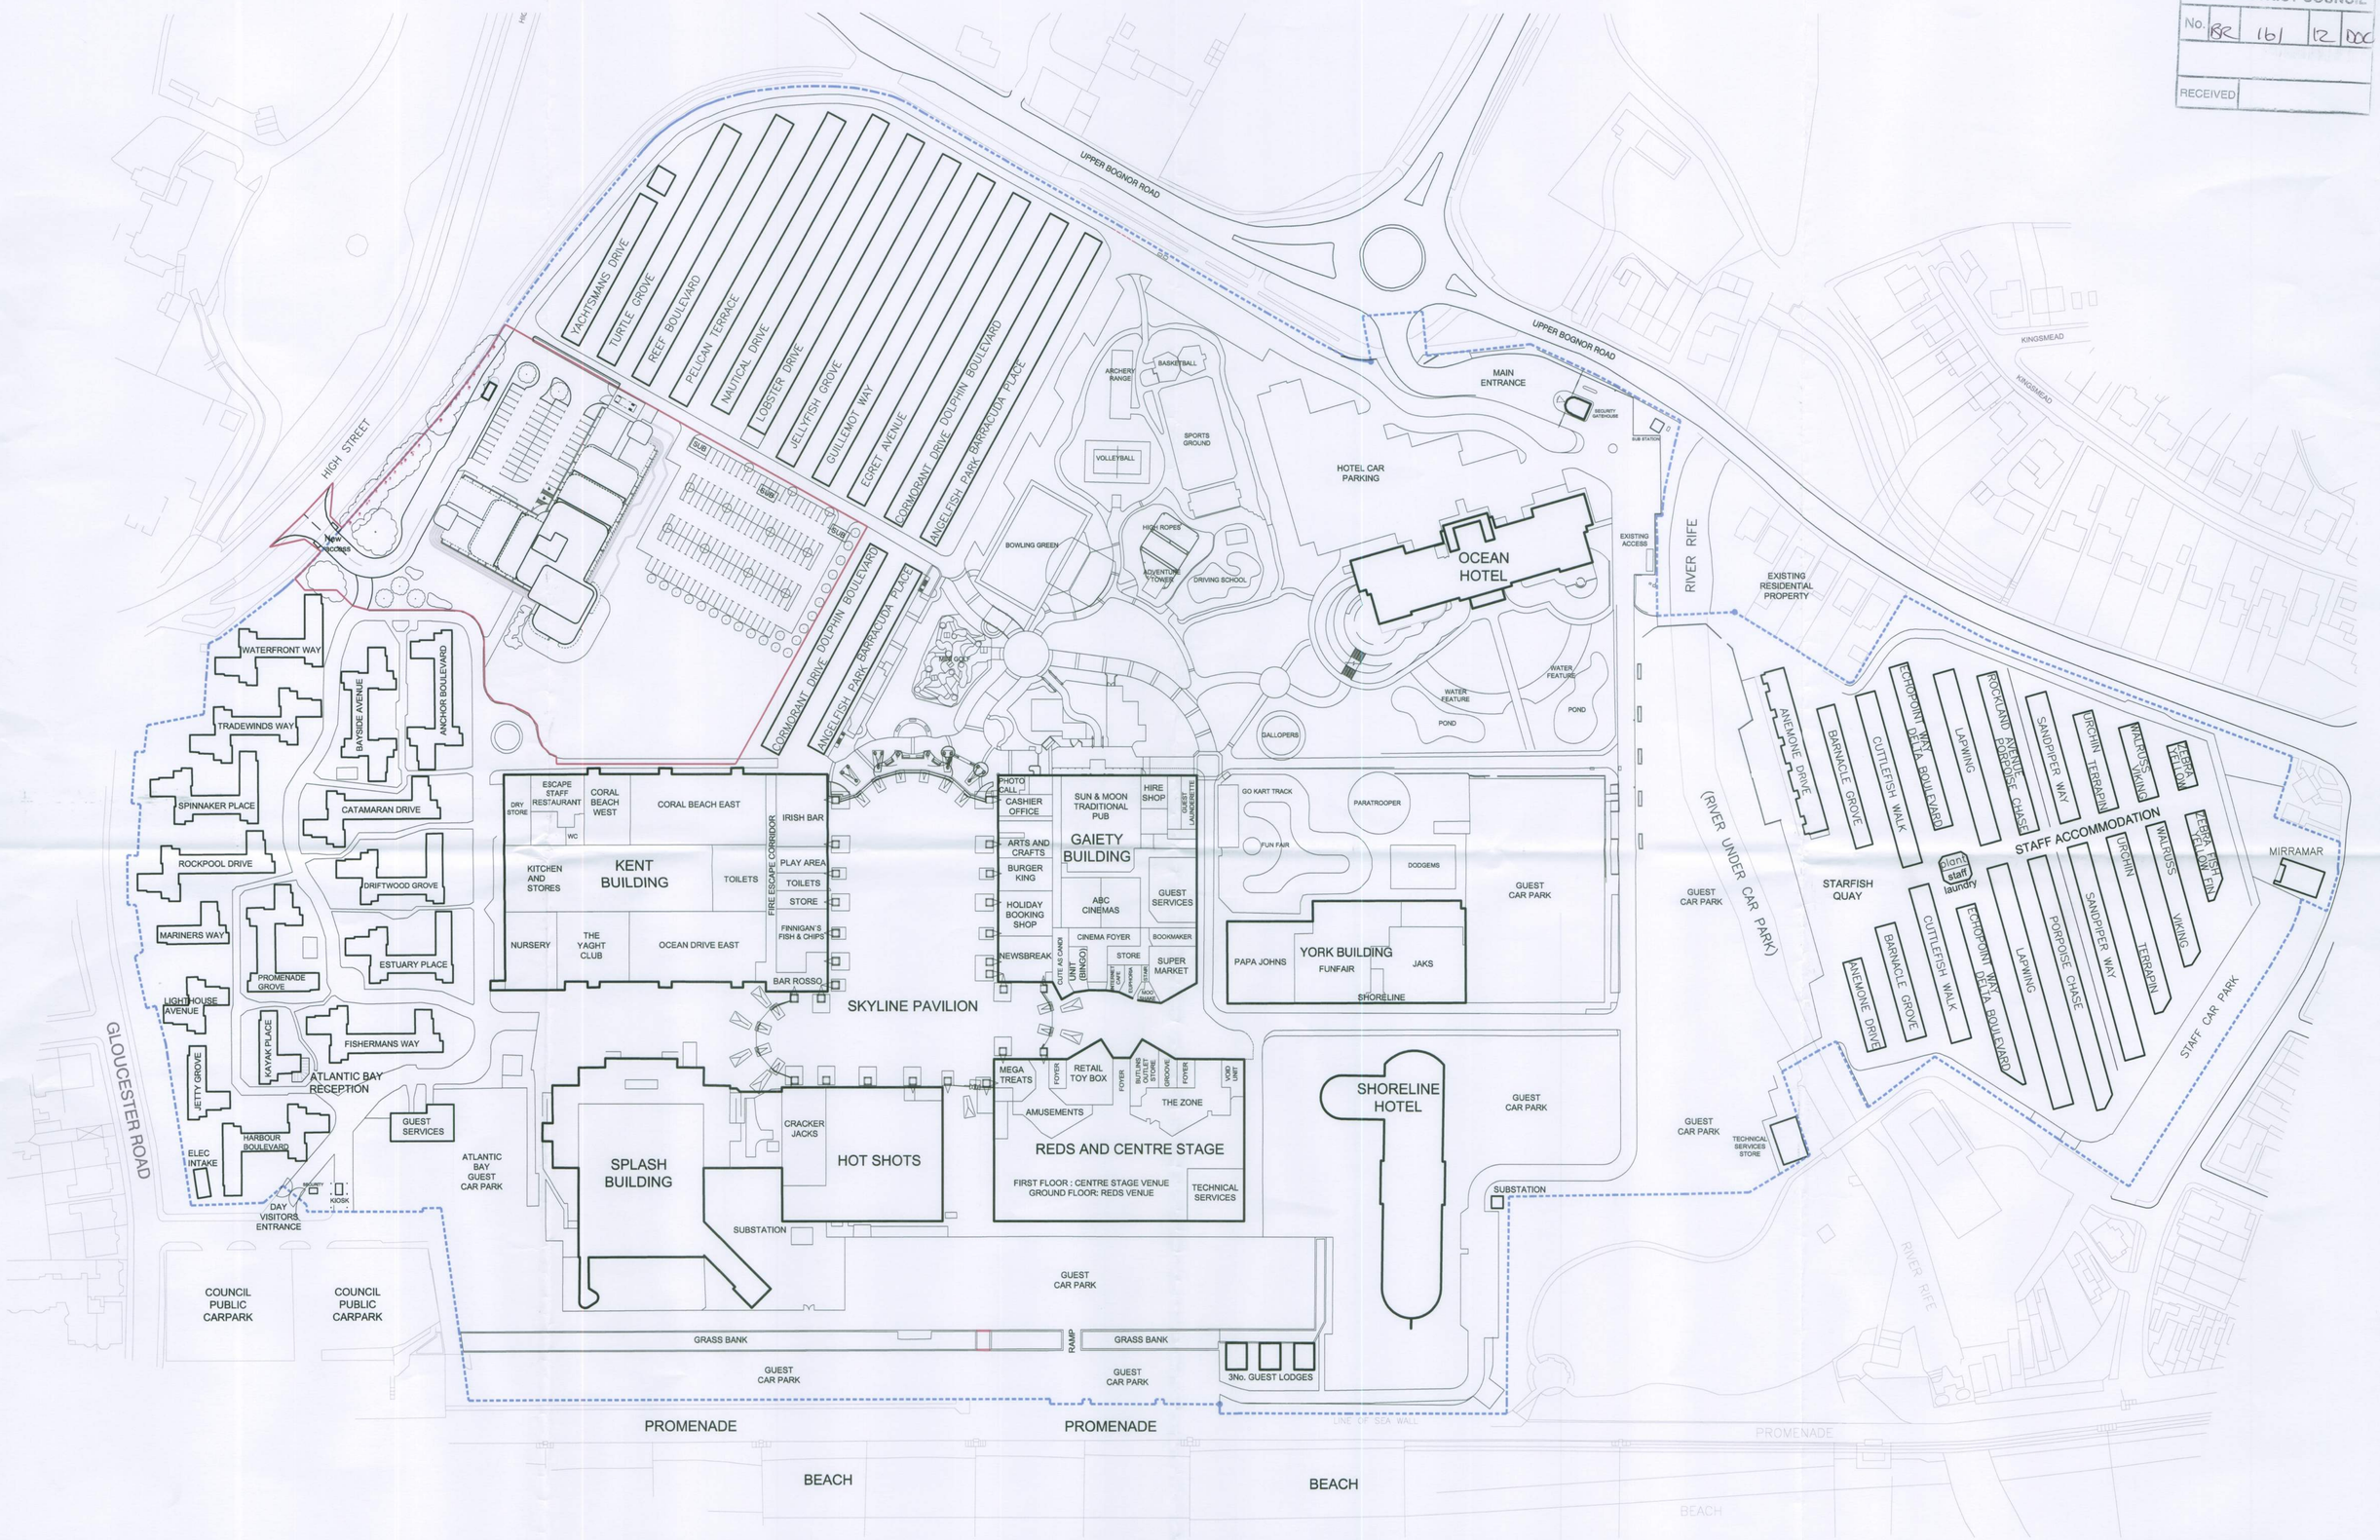

notes:

revisions: A | 01.11.2010 | CB | For Information

revisions:

N

0 100mm @A1

NOTE: The contractor is responsible for checking all site dimensions and levels. These should be checked prior to the ordering of any components and before the commencement of the works. All discrepancies should be brought to the attention of the Contract Administator

Butlins Skyline Ltd

Hotel A

Butlins, Bognor Regis

drawing information

title: **Proposed Site Location Plan**

status: For Comment
date: June 2010
scale: 1:1000 @ A1
drawn: CB
chk'd: JS

pwparchitects

PWP Architects Ltd 61 South Street, Havant, Hampshire PO9 1BZ
t: 02392 482494 f: 02392 481152
e: design@pwp-architects.com
w: www.pwp-architects.com

job: 4648 dwg: 1110 rev: A