NOTES
WRITTEN DIMENSIONS TO BE TAKEN IN PREFERENCE TO SCALE, AND ARE TO BE CHECKED ON SITE PRIOR TO COMMENCING WORK.
THIS DRAWING IS TO BE READ IN CONJUNCTION WITH ALL OTHER DOCUMENTS RELATING TO THIS PROJECT.
ANY DISCREPANCIES ARE TO BE REFERRED IMMEDIATELY TO THE PROJECT DESIGNER.
THIS DRAWING IS COPYRIGHT, AND SHOULD NOT BE USED OR REPRODUCED WITHOUT PERMISSION.
IT IS THE CONTRACTOR'S RESPONSIBILITY TO ENSURE COMPLIANCE WITH THE BUILDING REGULATIONS.

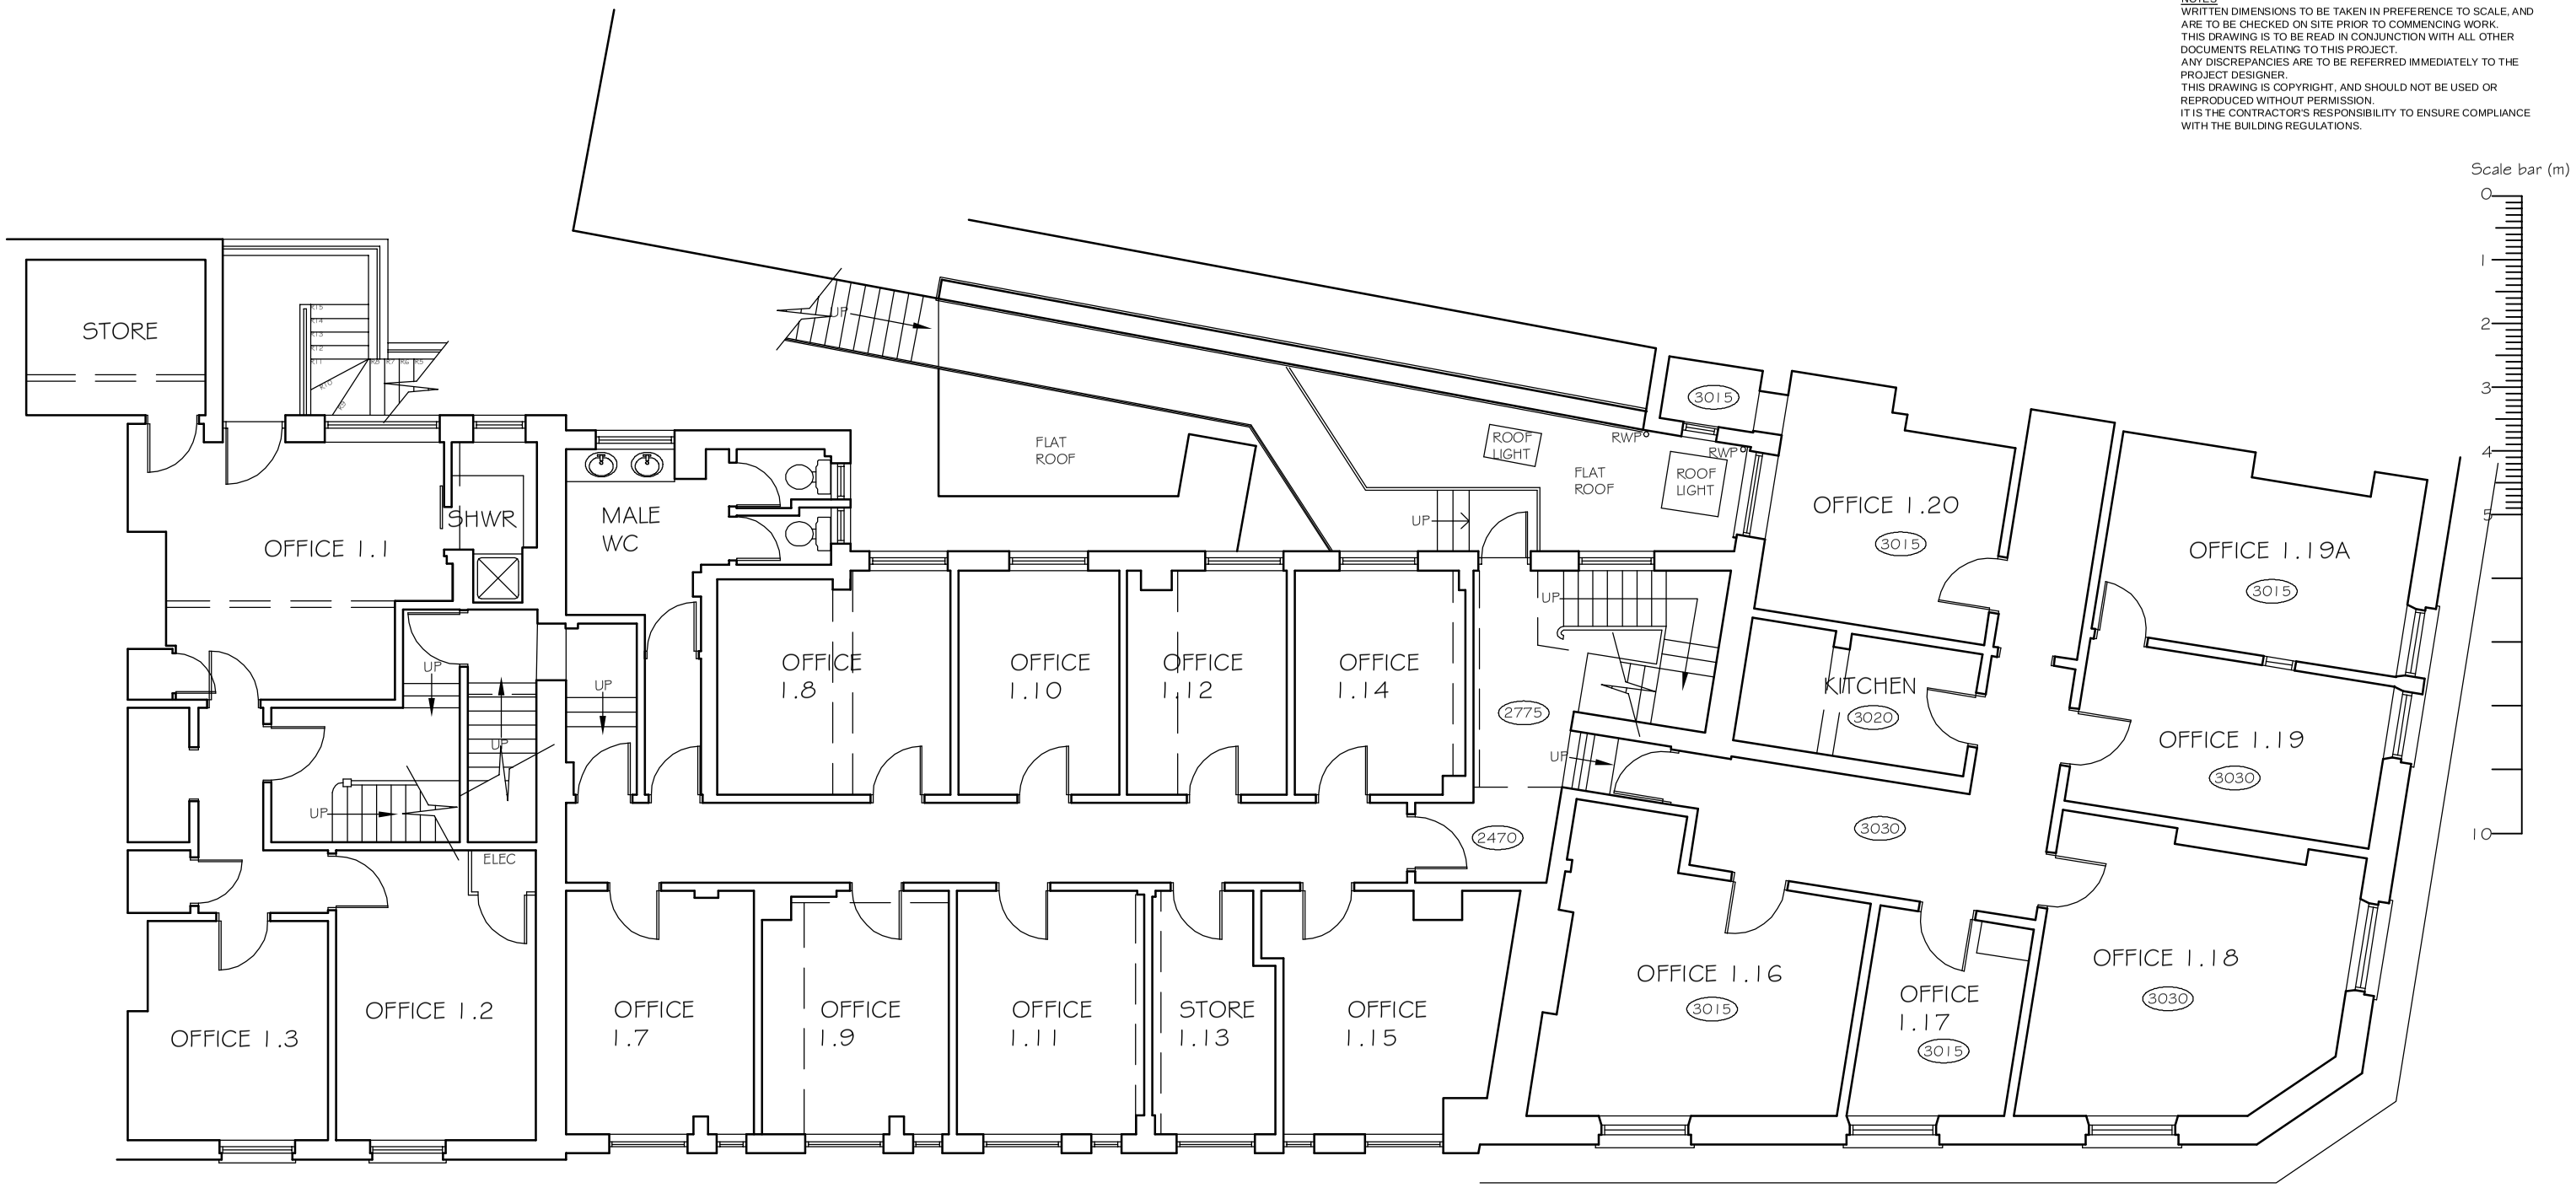


# EXISTING FIRST FLOOR PLAN

| REV | DESCRIPTION | DATE |
|---|---|---|
| A | ADDITIONAL INFORMATION | 24.11.16 |

**PROJECT**
YORK ROAD CHAMBERS
YORK ROAD
BOGNOR REGIS
WEST SUSSEX

**DRAWING TITLE**
EXISTING FIRST FLOOR PLAN

**CLIENT**
FALCON SOLAR LTD

CHARTERED BUILDING SURVEYORS
SLOANE & BROWN
ARCHITECTURAL SERVICES
Unit 3b Woodhorn Business Centre
Woodhorn Lane
Oving Chichester
West Sussex PO20 2BX
Tel 01243 774764
www.sloaneandbrown.co.uk

| SCALE | DRAWN BY | DATE |
|---|---|---|
| 1:100 @A3 | PLB | AUG 16 |

**DWG NO** 589/02 **REV.** A

ARUN DISTRICT COUNCIL BR/161/17/PD