


NOTES

ROOF - Interlocking concrete tiles to pitched roof behind parapet.


WALLS - White painted render finish with some decorative coricing.

WINDOWS/DOORS - White framed PVC 'Ecoslide' silding sash double glazed units, doors to be inward opening matching PVC ramed units with double glazing.

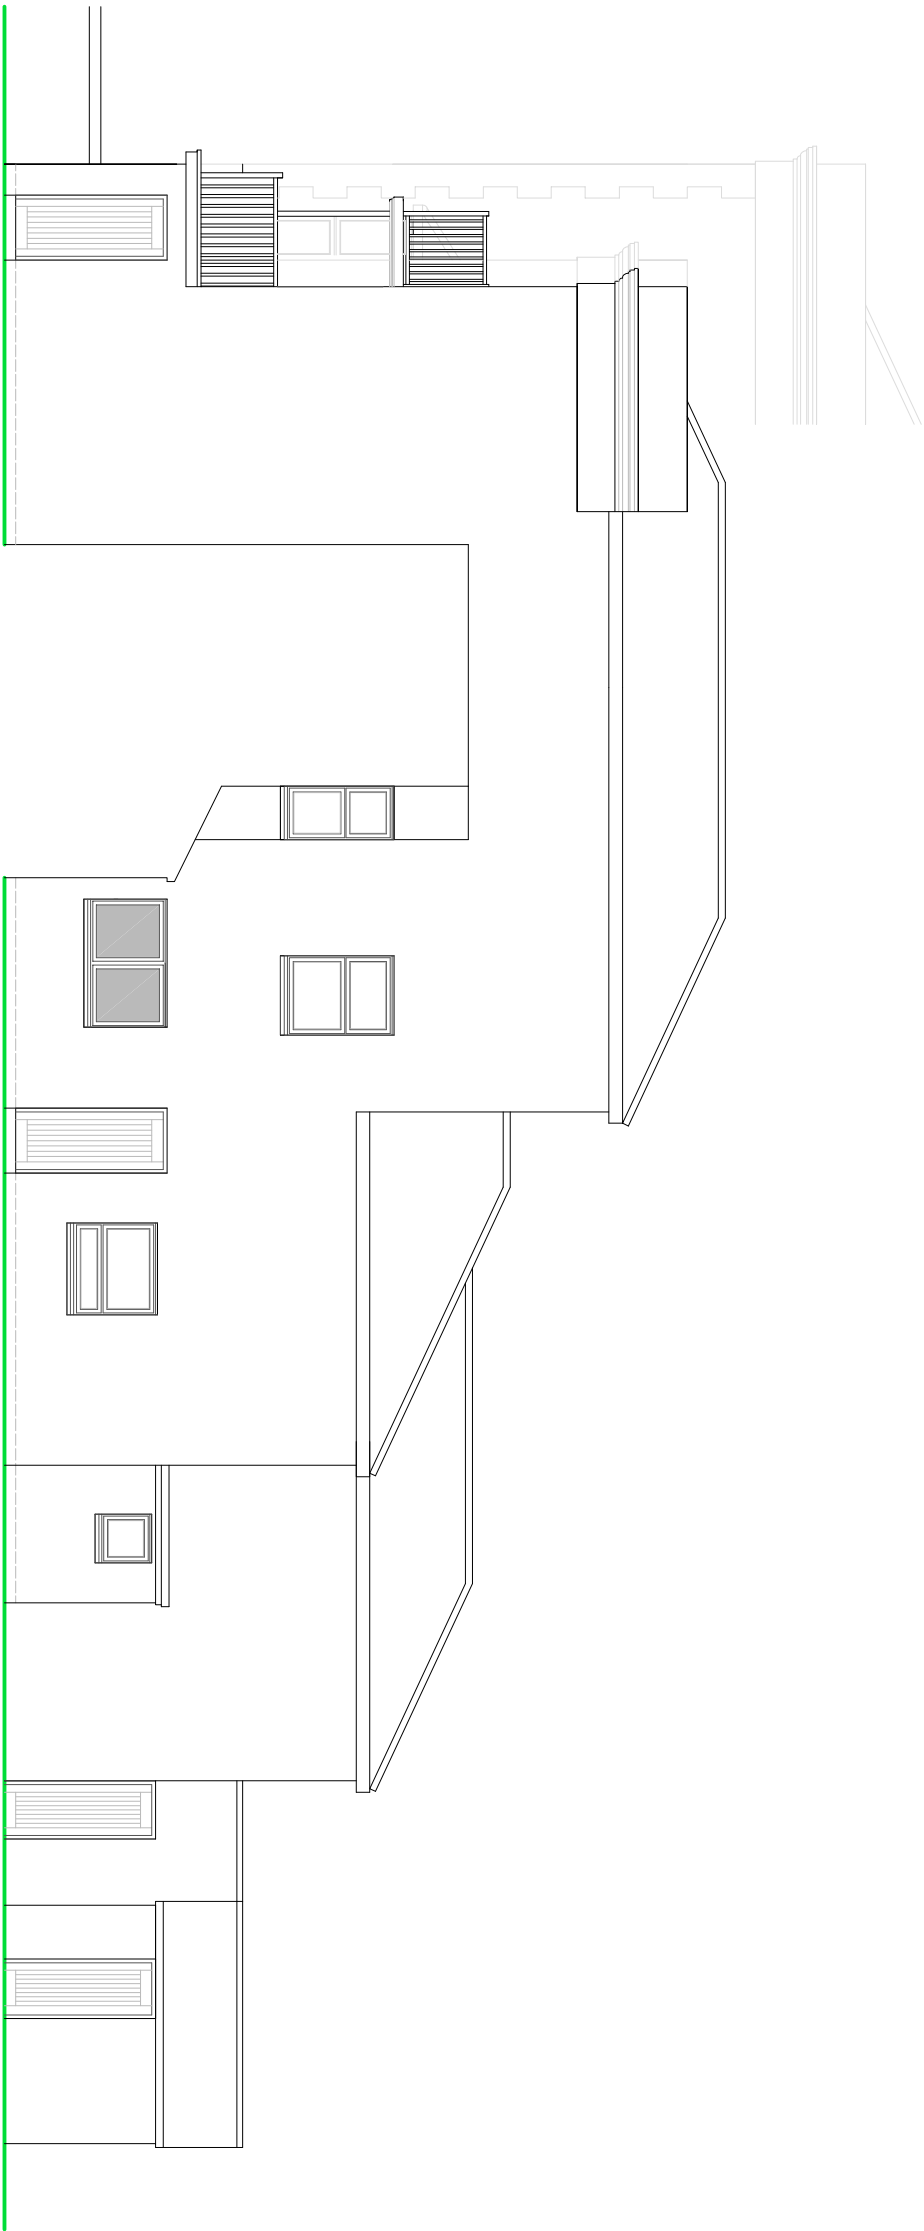

SIDE ELEVATION

SCALE

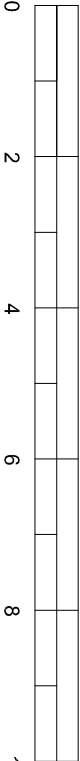

METRES

PROPOSED ELEVATIONS