


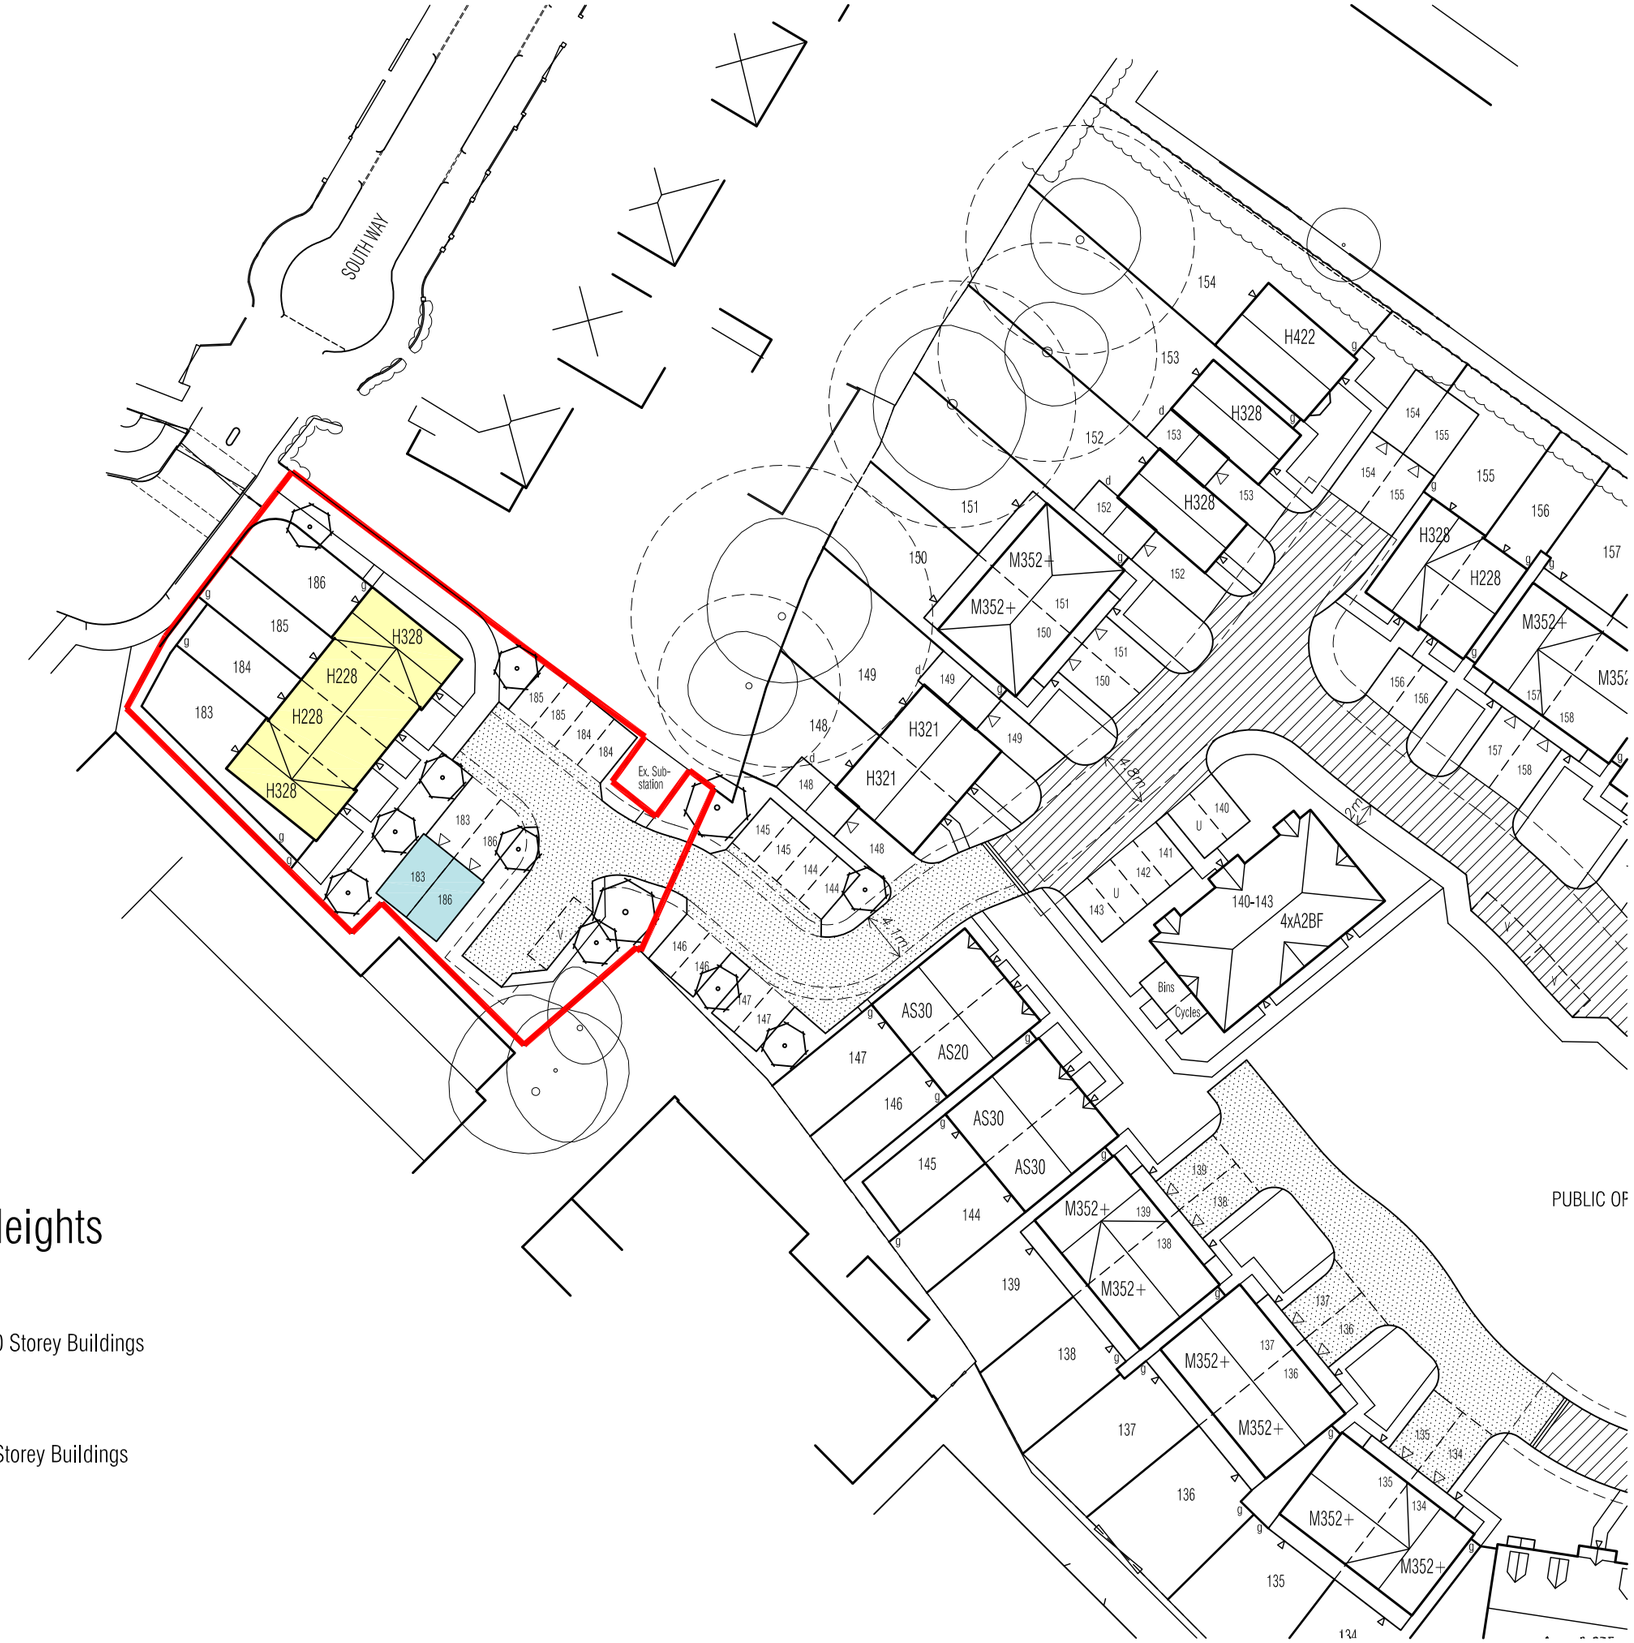

Storey Heights

2.0 Storey Buildings

1 Storey Buildings

Drawn by : TDT Checked by : SJC

Date: JANUARY 2012

This drawing and the works depicted are the copyright of Simon Cooper Associates Ltd. and may not be reproduced or amended except by written permission. No liability will be accepted for amendments made by other persons.

Revisions

Rev	Date	Drawn	Checked
A	13.03.13	MIF	SJC

AMENDED TO LATEST LAYOUT

0 5 10 15 20 25

0m 25m

Scale 1:500

Project:

BOGNOR COMMUNITY COLLEGE,
SITE 3, BOGNOR, WEST SUSSEX

Drawing Title:

STOREY HEIGHTS
LAYOUT

Client:

Bellway
Wessex

SIMON COOPER

Simon Cooper Associates Limited,
Connaught House, 22/24 Guildford Road, Bagshot, GU19 5JN
Telephone 01276 450039
info@simoncooper.net www.simoncooper.net

Drg No: 48-1756-302

Scale @ A3: 1:500 Rev: A