
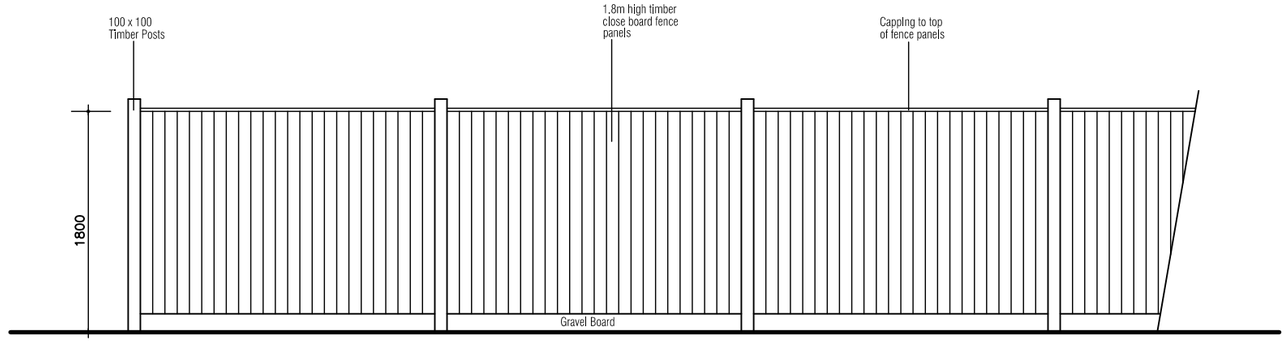


1800mm High Close Board Fence

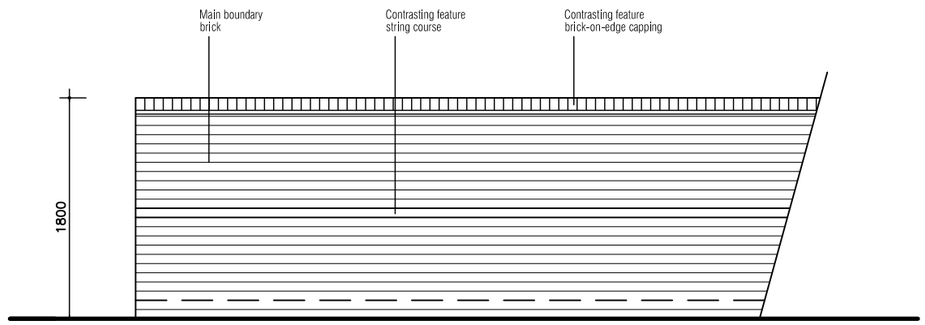

1800mm High Brick Screen Wall

Drawn by : TDT Checked by : SJC

Date: JANUARY 2013

This drawing and the works depicted are the copyright of Simon Cooper Associates Ltd. and may not be reproduced or amended except by written permission. No liability will be accepted for amendments made by other persons.

Revisions

Rev	Date	Drawn	Checked
A	08.03.13	TDT	SJC
LARCH LAP FENCE REMOVED			
B	13.03.13	MIF	SJC
AMENDED TO LATEST LAYOUT			

0 0.5 1 1.5 2 2.5

0m 2.5m

Scale 1:50

Project:

BOGNOR COMMUNITY COLLEGE
SITE 3, BOGNOR, WEST SUSSEX

Drawing Title:

EXTERNAL ENCLOSURES
DETAILS

Client:

Bellway
Wessex

SIMON COOPER

Simon Cooper Associates Limited
The Post House Kennet Lane Windlesham Surrey GU20 6AA
Telephone 01276 451018 Facsimile 01276 451164
info@simoncooper.net www.simoncooper.net

Drg No: 48-1756-305

Scale @ A3: 1:50 Rev: B