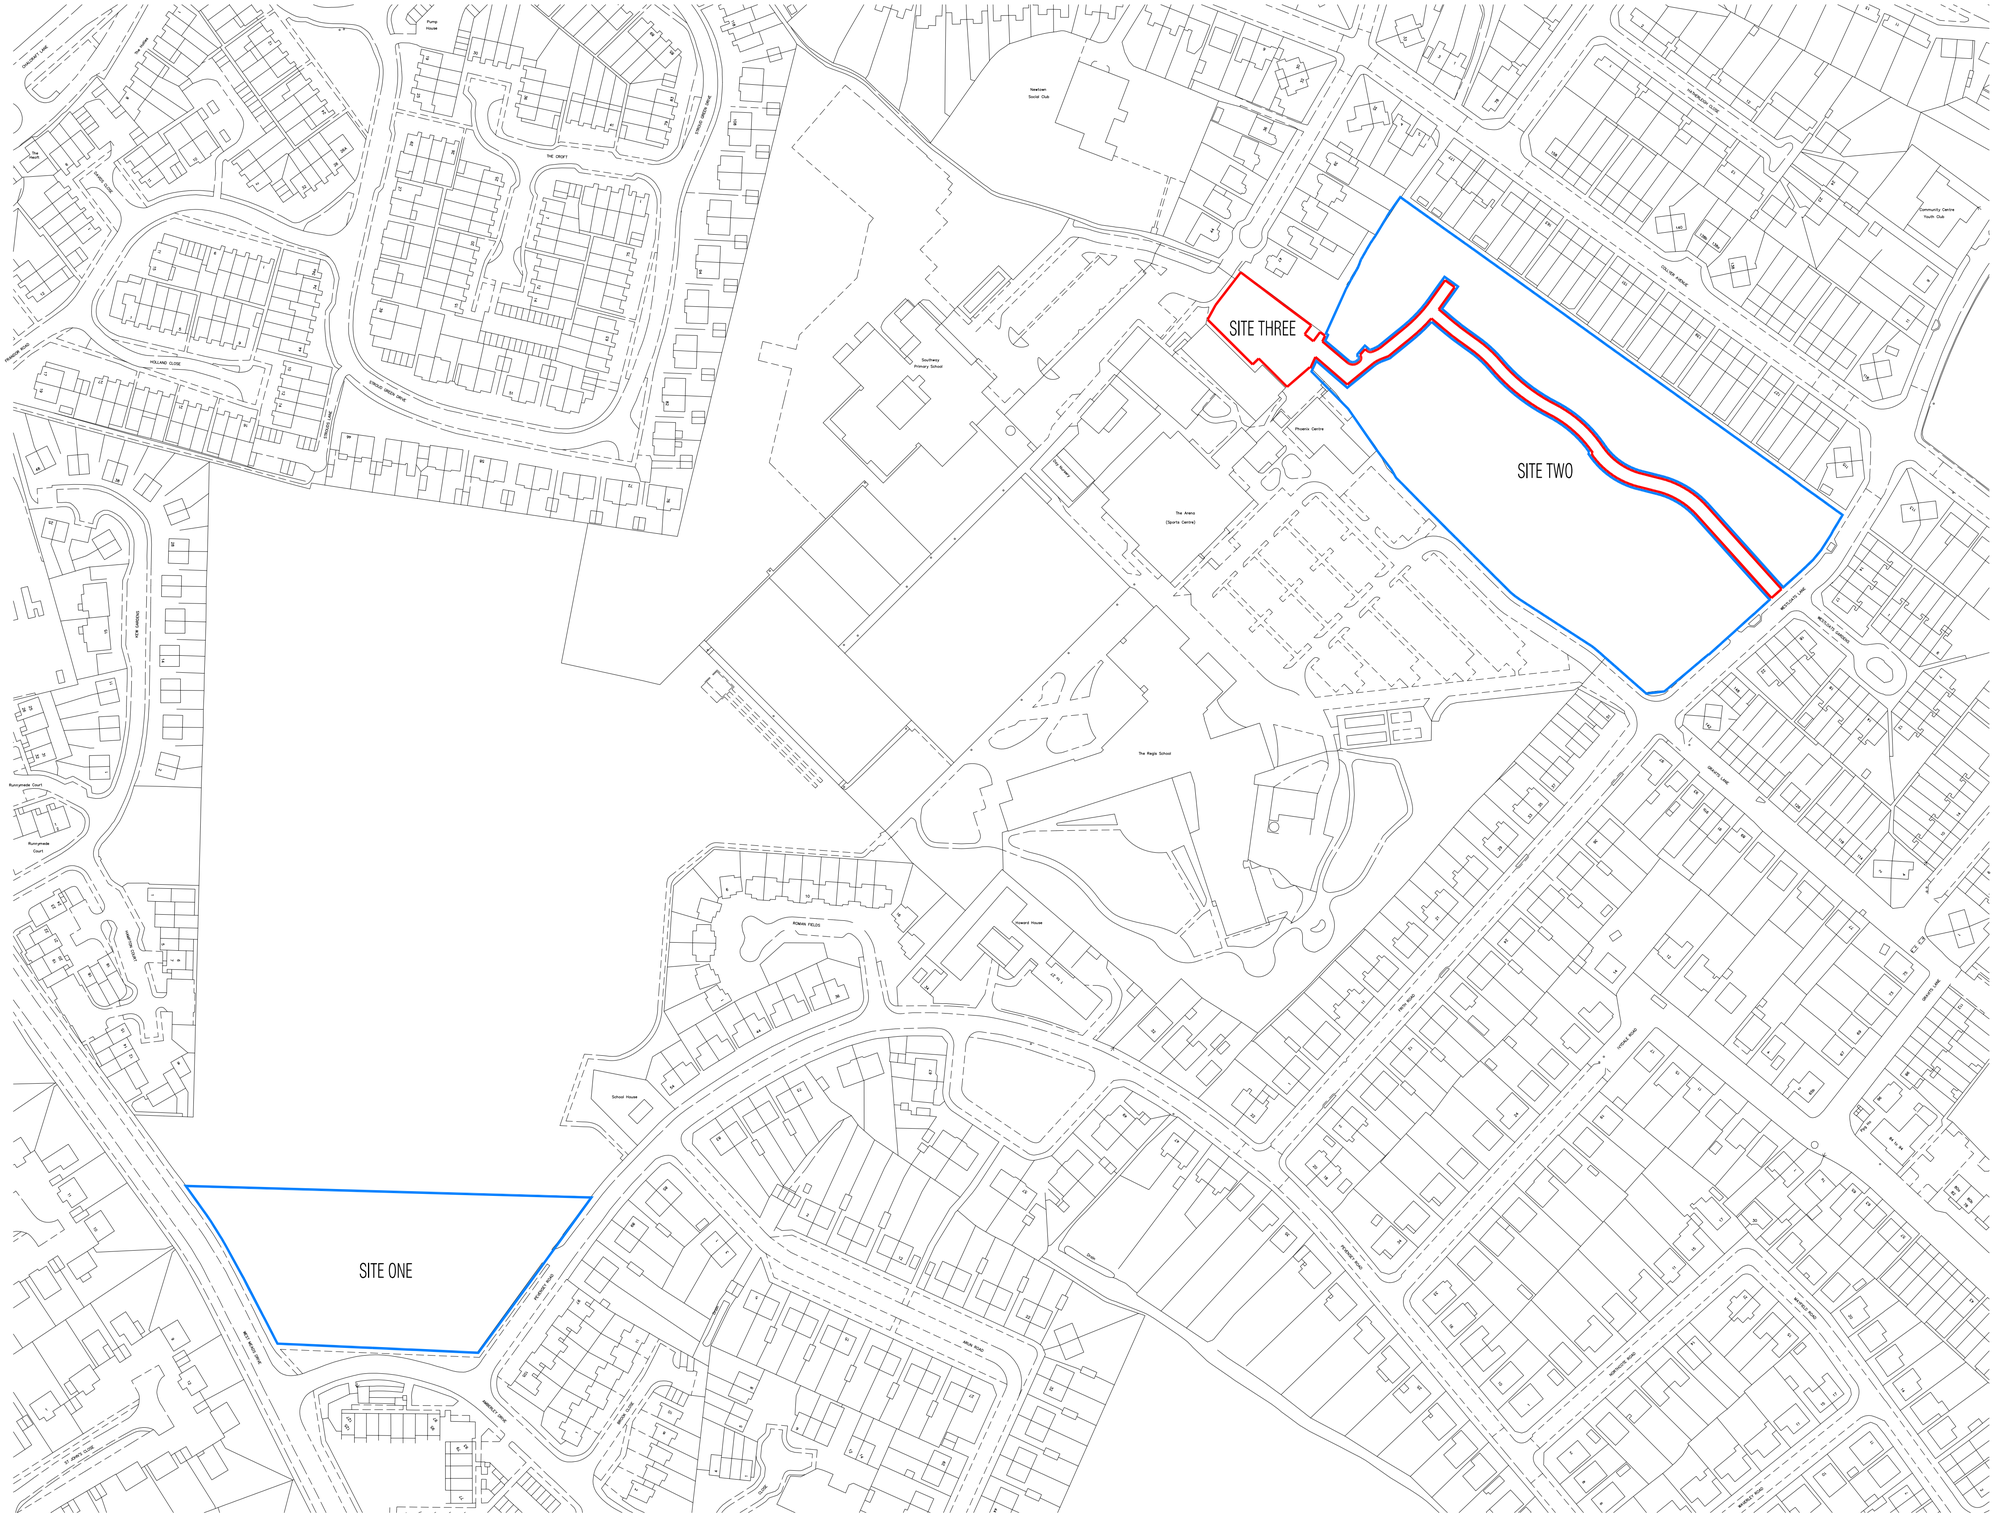


Ordnance Survey (c) Crown Copyright 2012. All rights reserved. Licence number 100020449

Drawn by : TDT Checked by :SJC

Date: JANUARY 2013

This drawing and the works depicted are the copyright of Simon Cooper Associates Ltd, and may not be reproduced or amended except by written permission. No liability will be accepted for amendments made by other persons.

Revisions

Rev	Date	Drawn	Checked

0 10 20 30 40 50

0m 50m

Scale 1:1250

Project:

BOGNOR COMMUNITY COLLEGE, SITE 3, BOGNOR, WEST SUSSEX

Drawing Title:

LOCATION PLAN

Client:

Bellway Wessex

SIMON COOPER

Simon Cooper Associates Limited,
Connaught House, 22/24 Guildford Road, Bagshot, GU19 5JN
Telephone 01276 450039
info@simoncooper.net www.simoncooper.net

Drg No: 48-1756-307

Scale @ A1: 1:1250 Rev: