





NOTE
THIS DRAWING MAY BE SCALED FOR PLANNING PURPOSES ONLY.

THIS DRAWING TO BE READ IN CONJUNCTION WITH ALL RELEVANT DRAWINGS AND SPECIFICATIONS OF OTHER CONSULTANTS.



ANY DISCREPANCIES TO BE BROUGHT TO THE ATTENTION OF PDK ARCHITECTURE AND SURVEYING . IF IN DOUBT ASK.

© THIS DRAWING IS THE COPYRIGHT OF PDK ARCHITECTURE AND SURVEYING.

STATUS

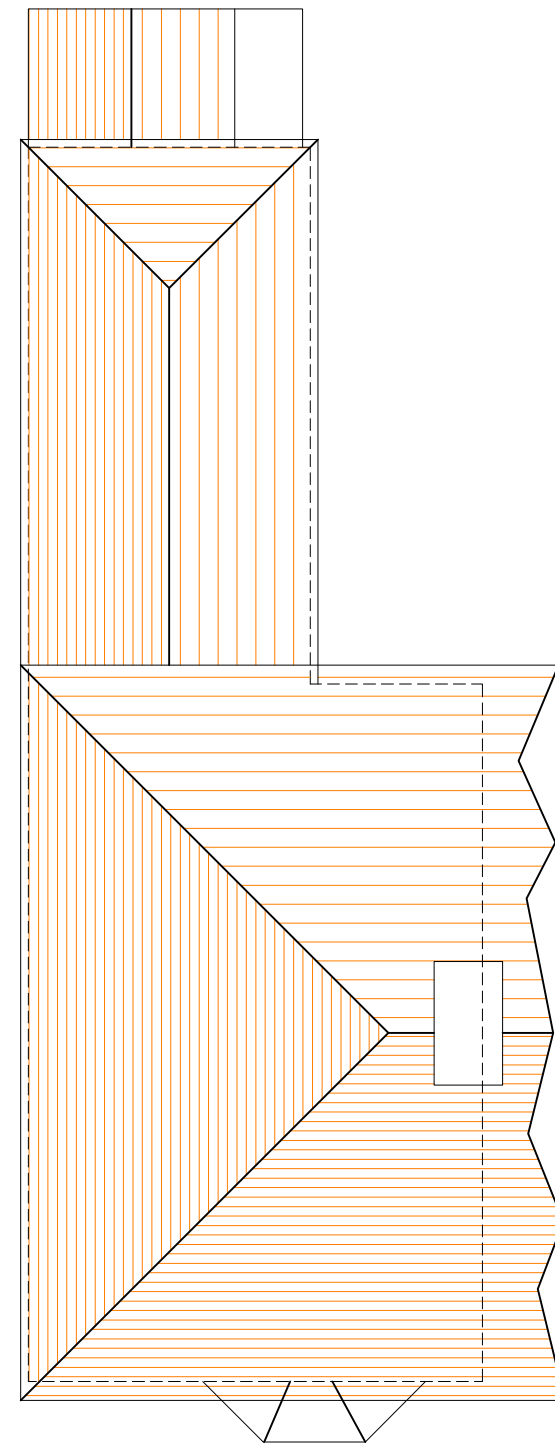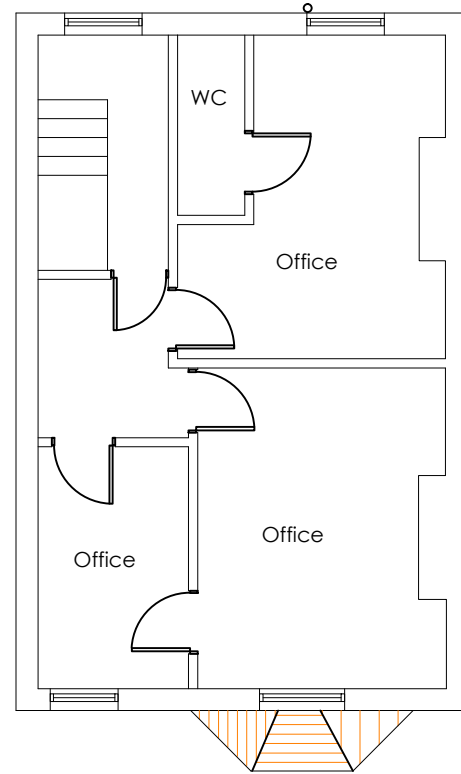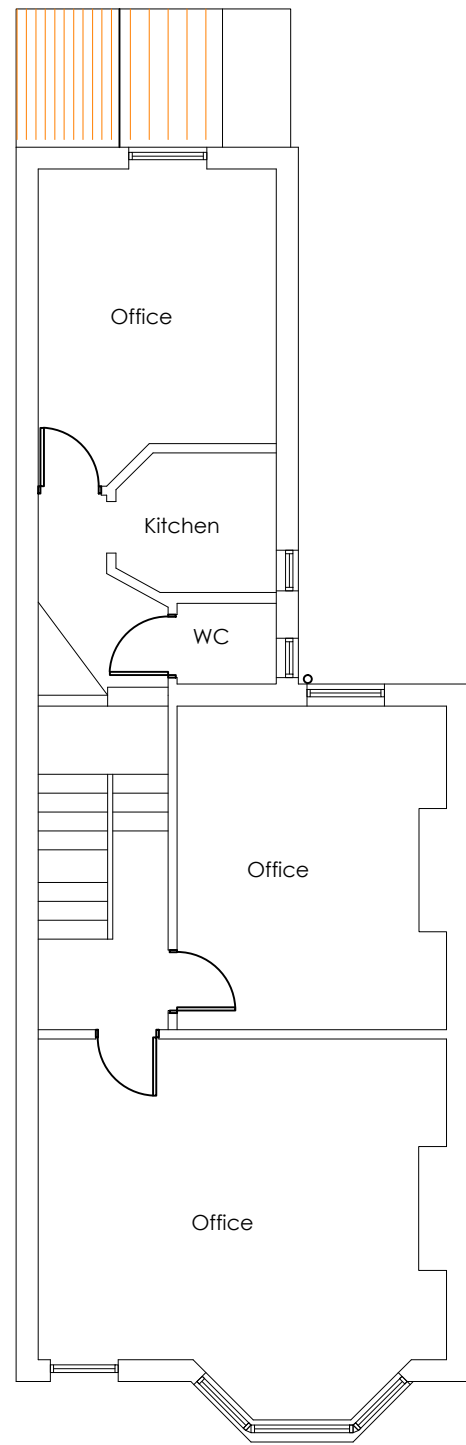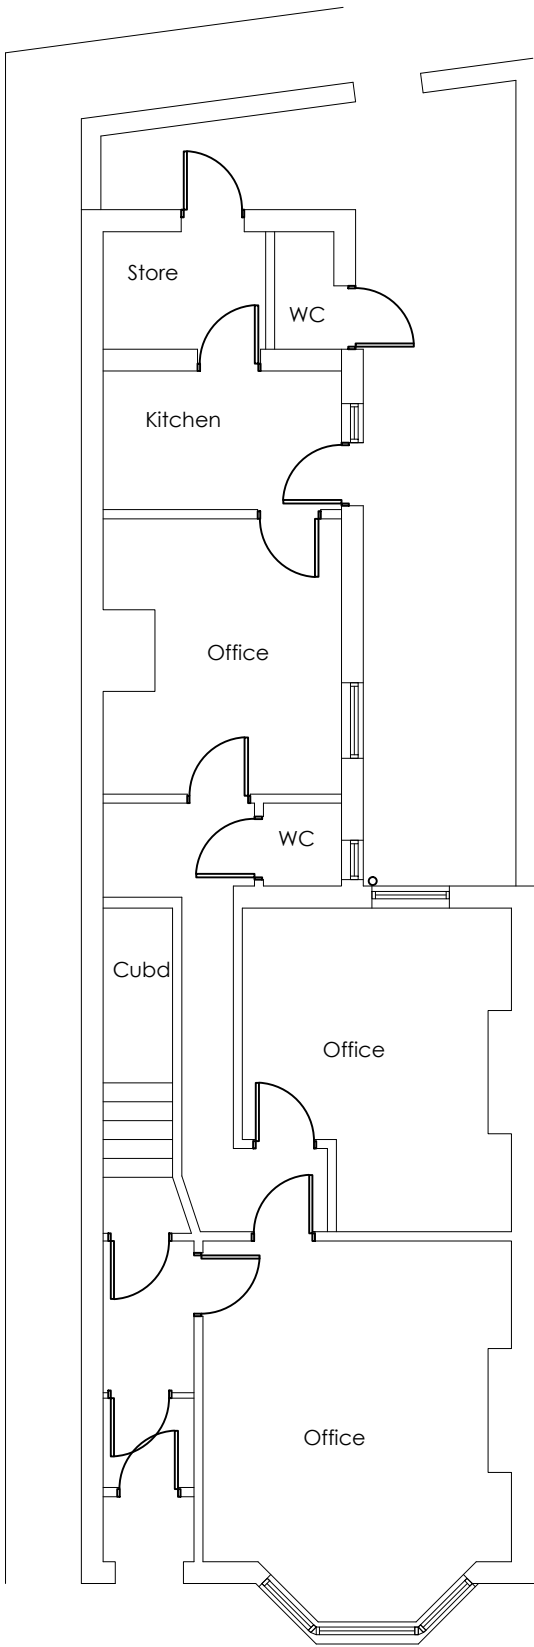

metres 1 2 3 4 5 6 7 8 9 10

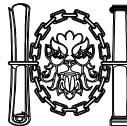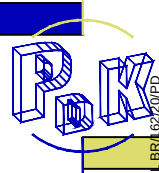REV	DATE	AMENDMENT	BY	
PROJECT 34 SUDLEY ROAD BOGNOR REGIS SUSSEX. PO21 1ER			 Chartered Institute of Architectural Technologists Registered Practice	
DRAWING EXISTING PLANS				 PDK Architecture and Surveying
Date July 2020 Drawn By PJC Scale 1: 100 @A3 Iss. App. By DKC Drawing No 002 File Location 0364				