




AERIAL PHOTO: SITE LOCATION

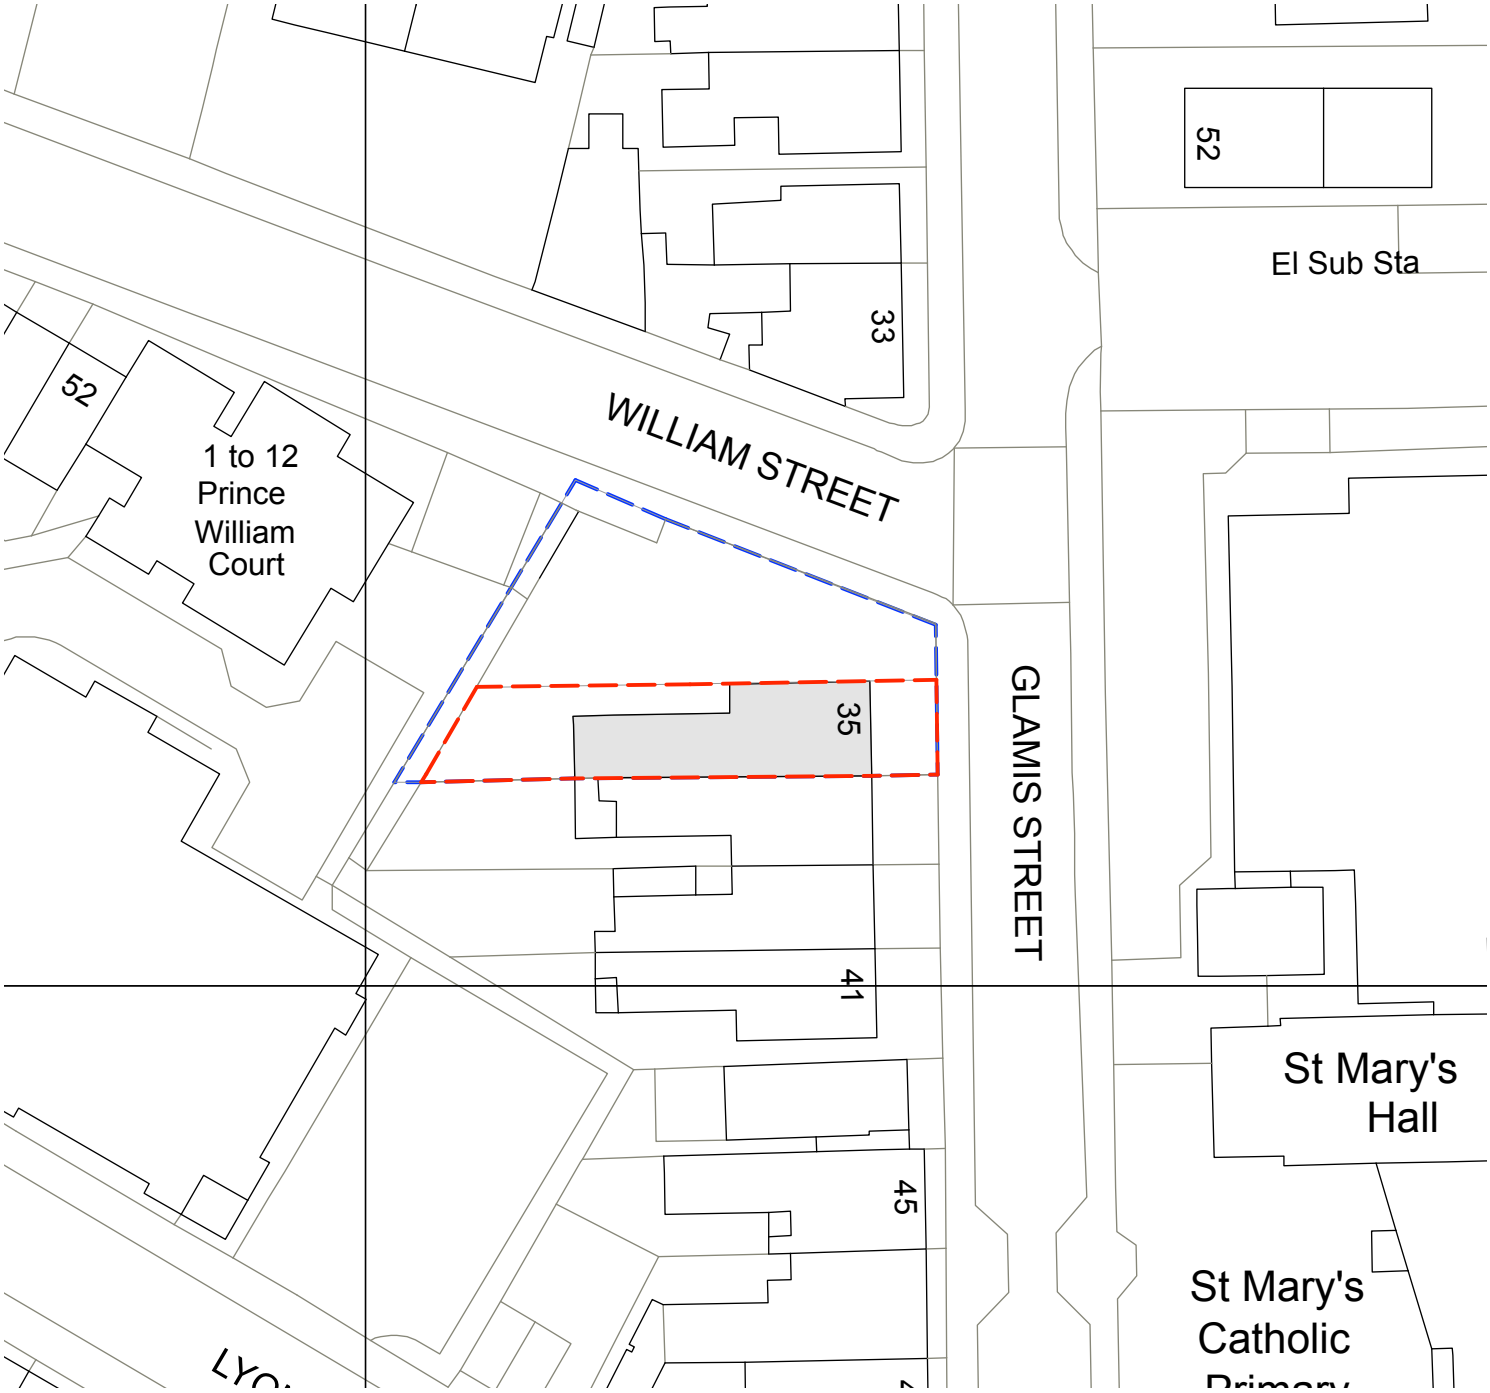

OS PLAN EXTRACT : SITE LOCATION



— site boundary

1. do not scale, work only to figured dimensions
2. all dimensions to be checked before site fabrication
3. contractors are obliged to report all errors and omissions to designers
4. contractors to refer to engineers drawing before proceeding with works

all drawings and ideas are copyright, and maynot be ditributed, copied
or issued without permission
ARUN DISTRICT COUNCIL BR/162/21/PL

Revisions

Drawing titles

Aerial photo + location plan

Date

MAY 2021

Drawn

NC

Scale

NTS +1:500

@A3

Client

NCTG PROPERTY LTD

Project

35 Glamis Street, Bognor Regis

Drawing No.

PL01

Nigel Crawley.architect RIBA
26 Cranston Road
Forest Hill
London SE23 2HB