


ARUN DISTRICT COUNCIL				
No.	BR	163	07	
RECEIVED		18/5/07		

SCALE: 1:50



Esplanade

120mm x 128mm decking fixed to sleepers with non-corrosive fixings, all treated with wood preservative

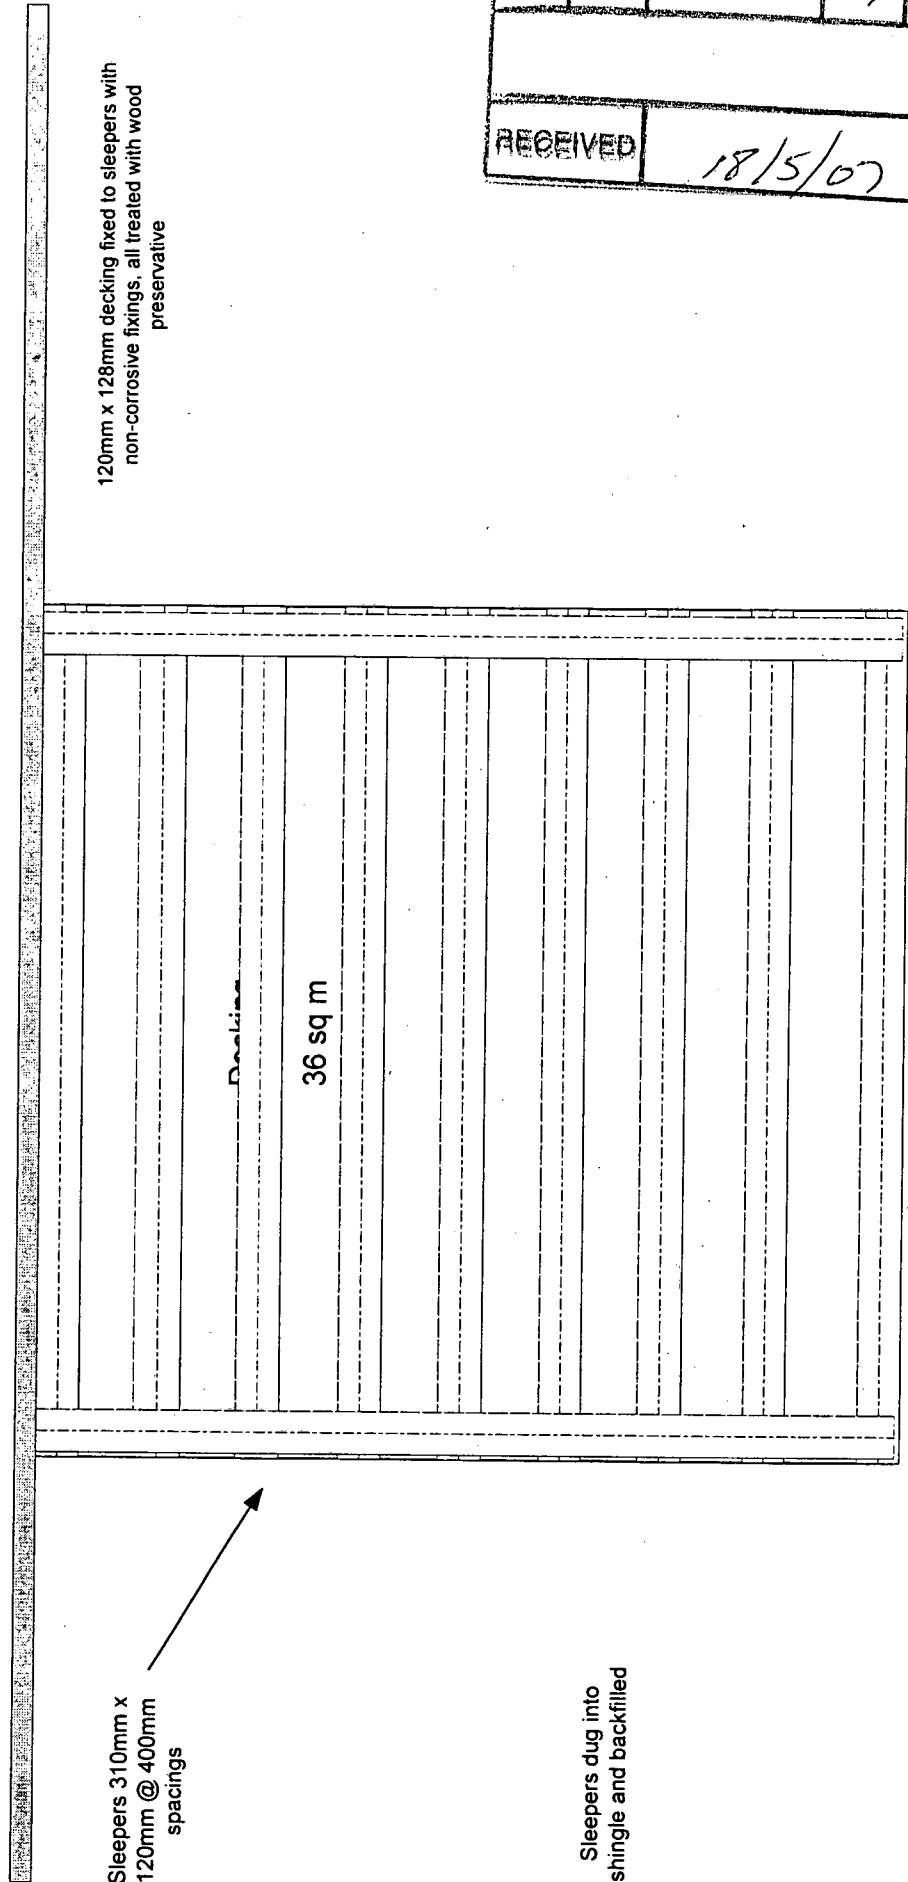

Decking

36 sq m

Sleepers 310mm x 120mm @ 400mm spacings

Sleepers dug into shingle and backfilled

Proposed Decking for Events
Bognor Regis Town Council
11/05/2007