


Plan to Support Application for tree works: Applicant Mr Paul H Everest, Mallards 18 The Drive, Bognor Regis, West Sussex PO21 4DU

Location of Trees: The trees abut the western boundry of Mallards, 18 The Drive. They stand in the grass verge of the brick paved road know as Craigweil Manor.

Hornbeam: The Hornbeam is about six feet south of the brick pillar, and the truck of the tree one foot from the fencing and walling.

Silver Birch: The silver birch is approximately level to the southern extent of the property, Mallards, and the trunk of the tree one foot from the fencing and walling.

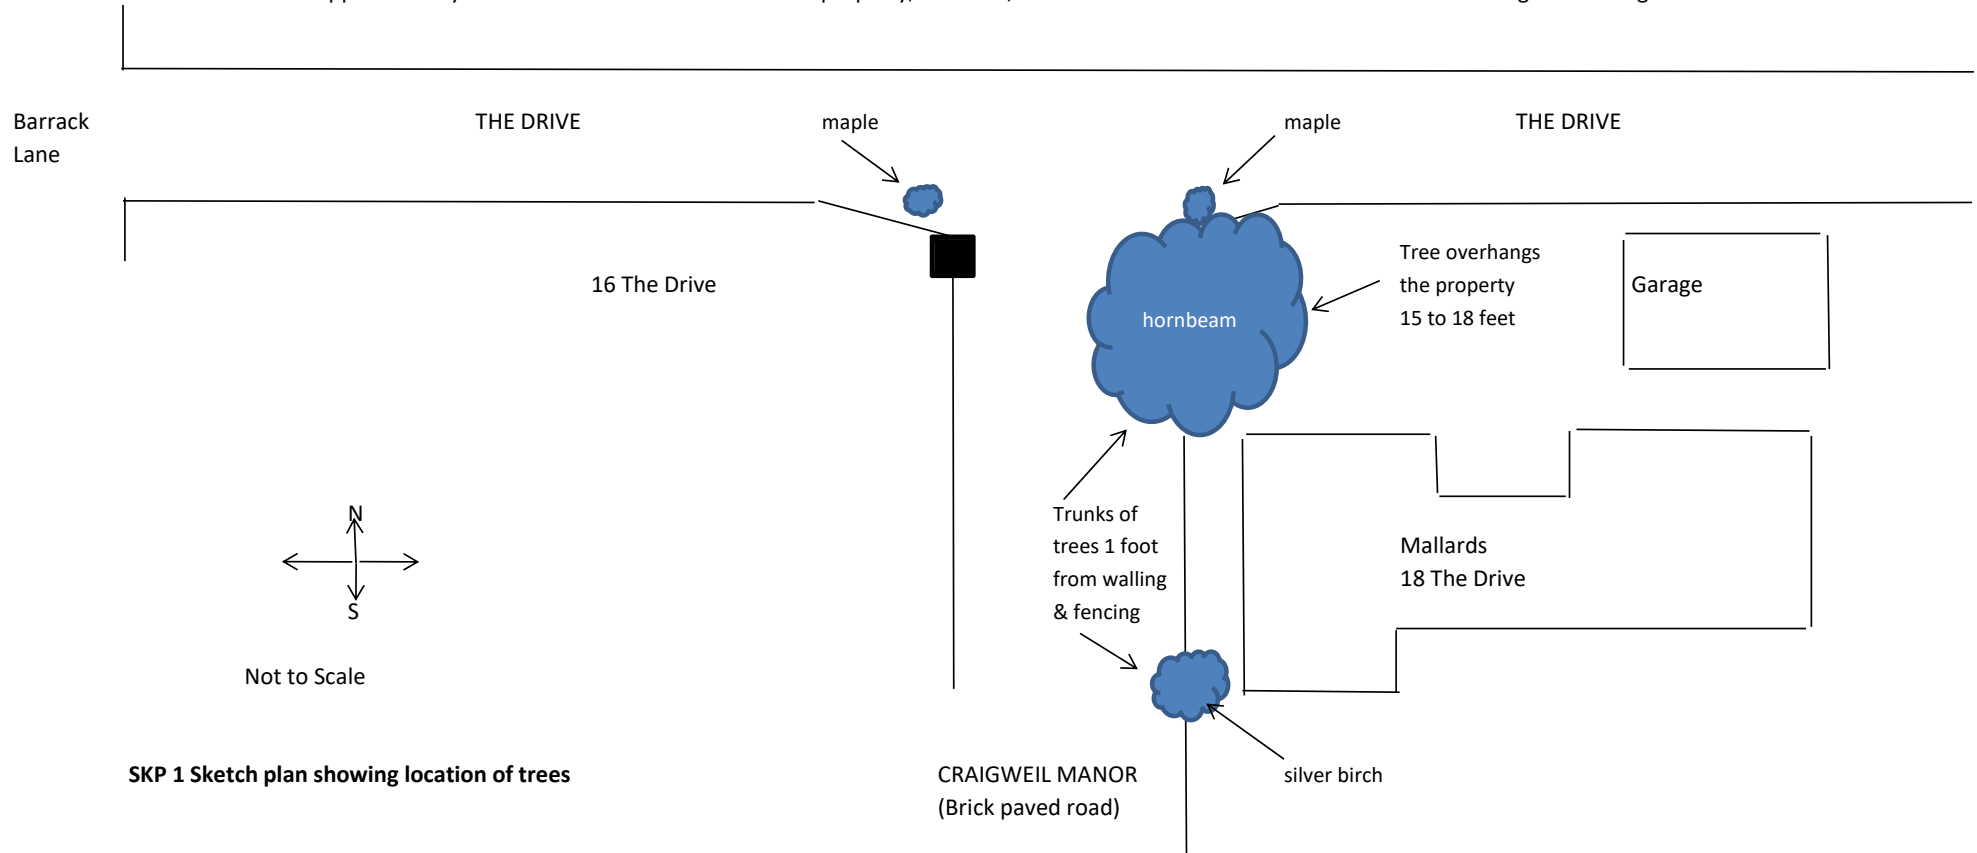

SKP 1 Sketch plan showing location of trees