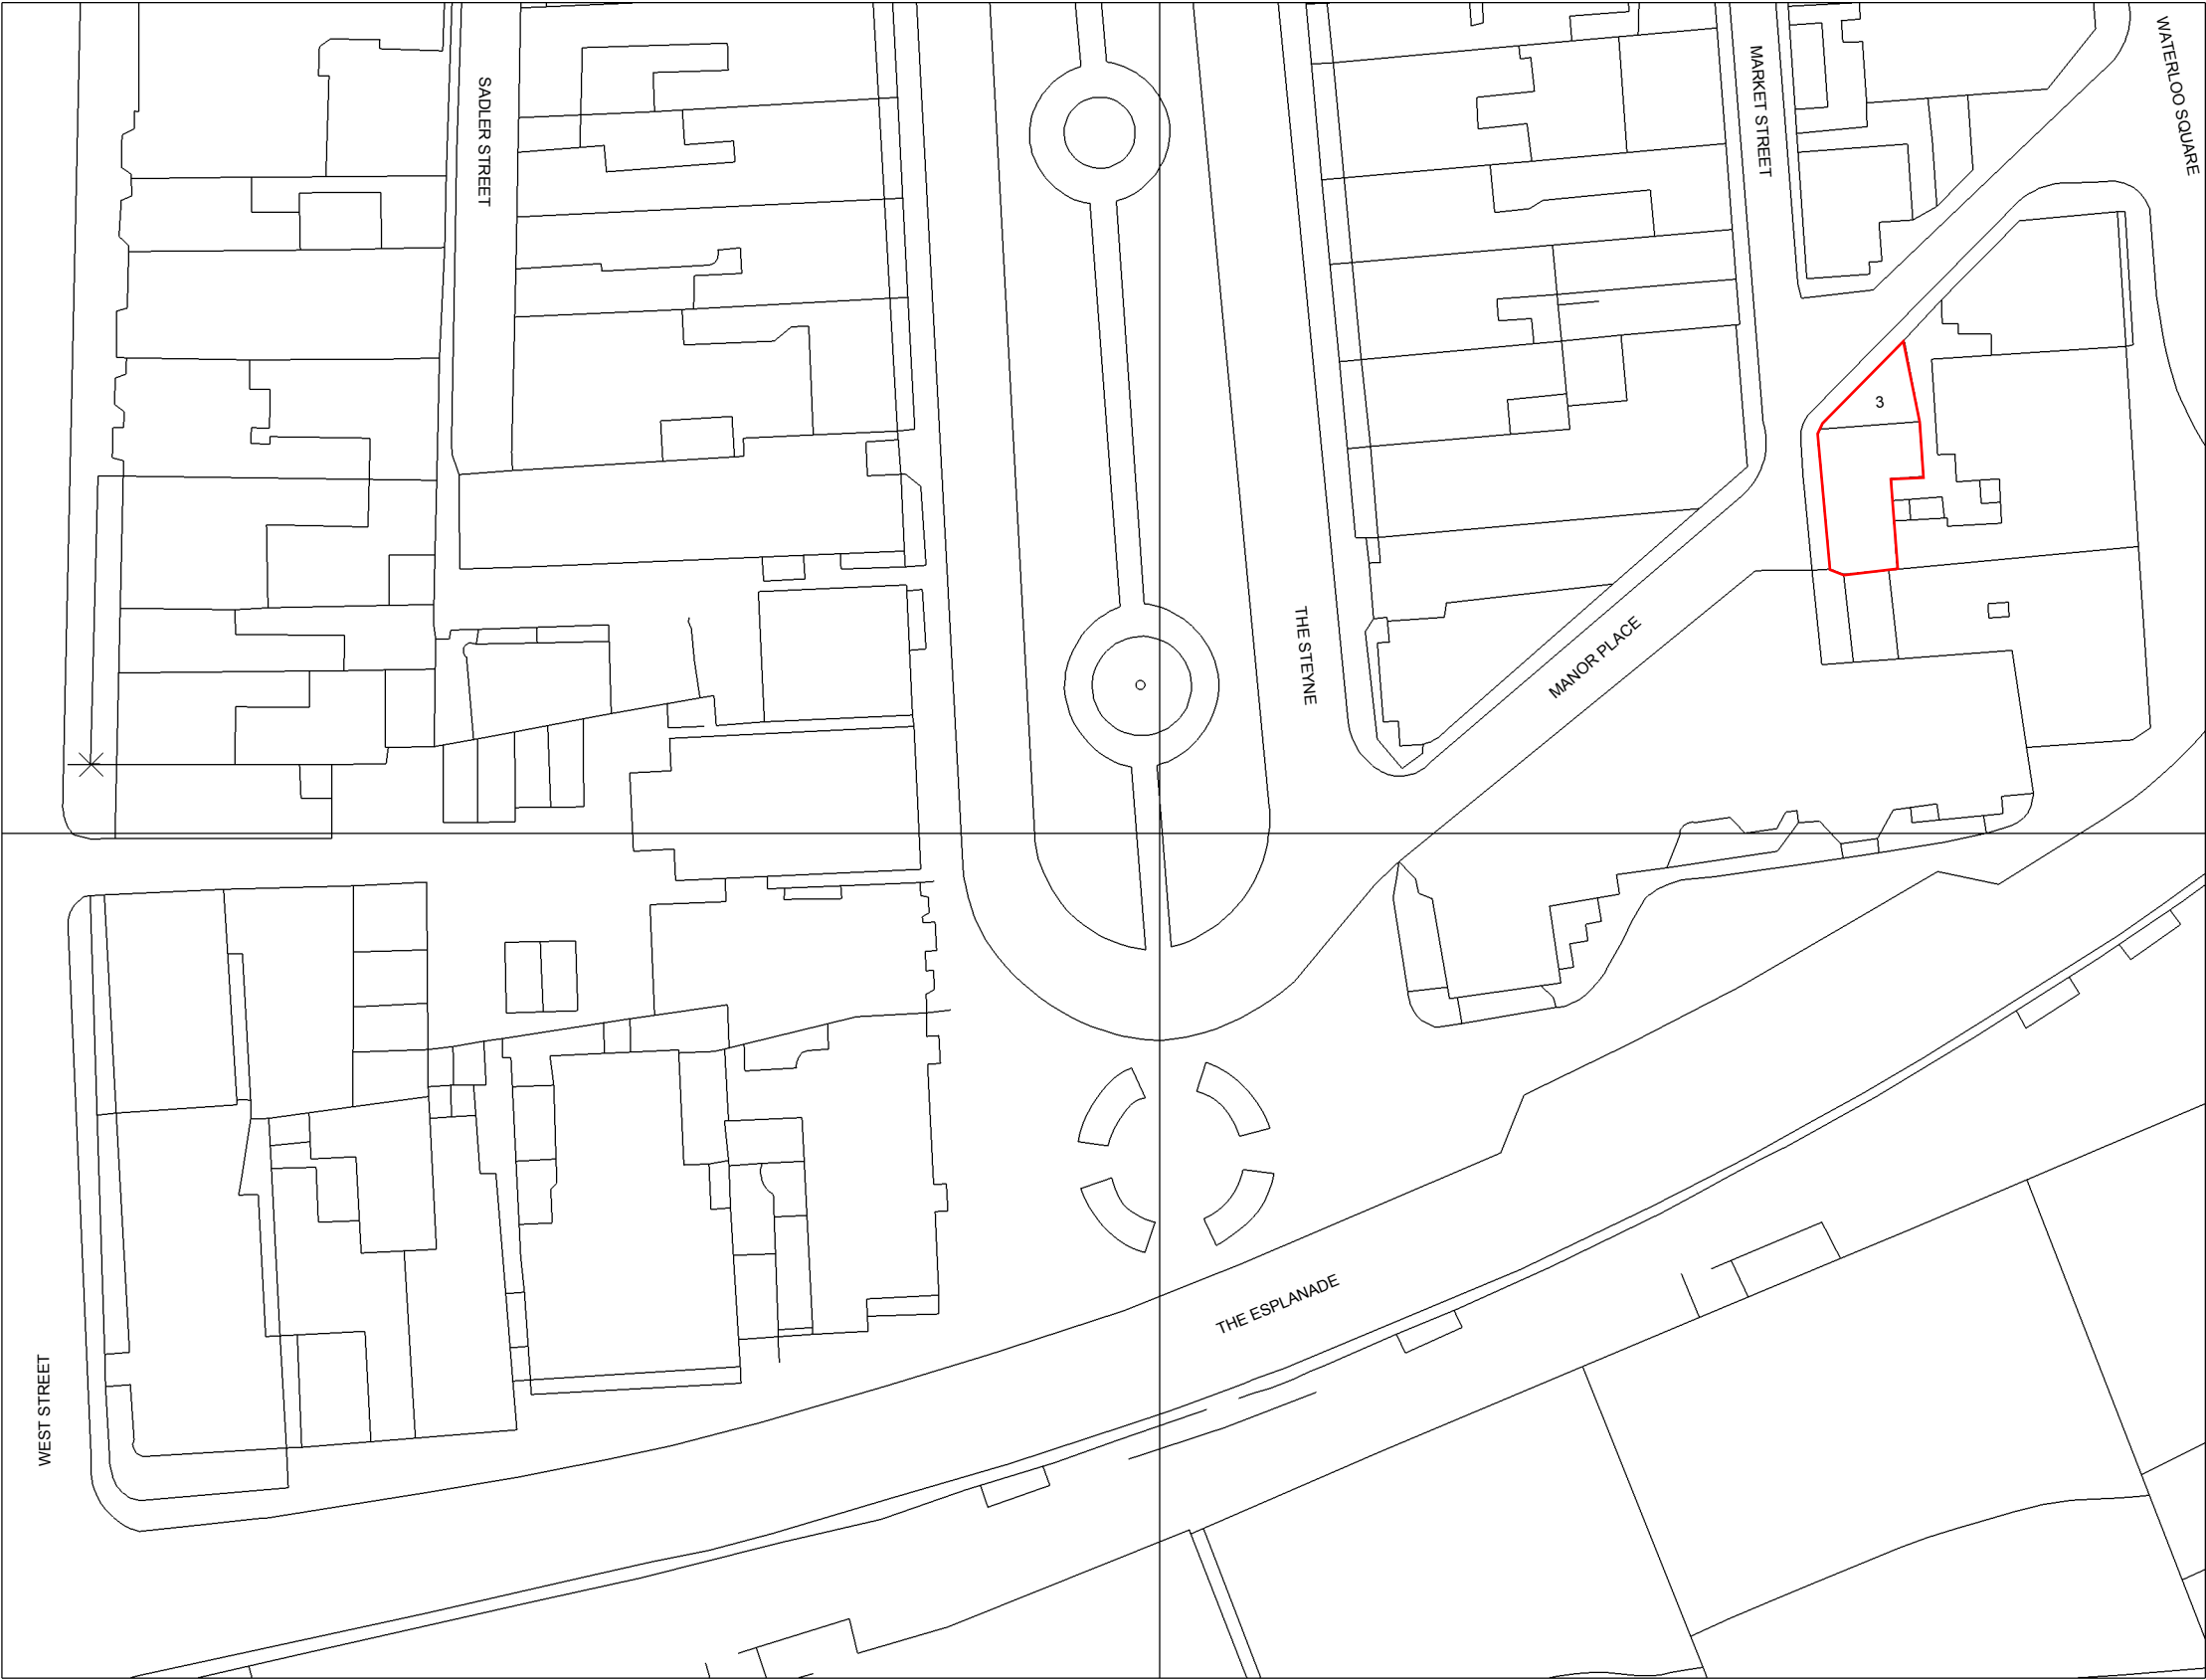


Rev.	Date	Amendment
------	------	-----------

Project
3 Manor Place
Bognor Regis
PO21 1TB

Drawing	Scale
SITE LOCATION	1:1250 @A3

Date	Drawn	Checked
19/07/2020	ARD	

Job Number	Drawing Number	Rev.
MP.20		

Ordnance Survey (c) Crown Copyright 2017. All rights reserved.
Licence number 100022432