


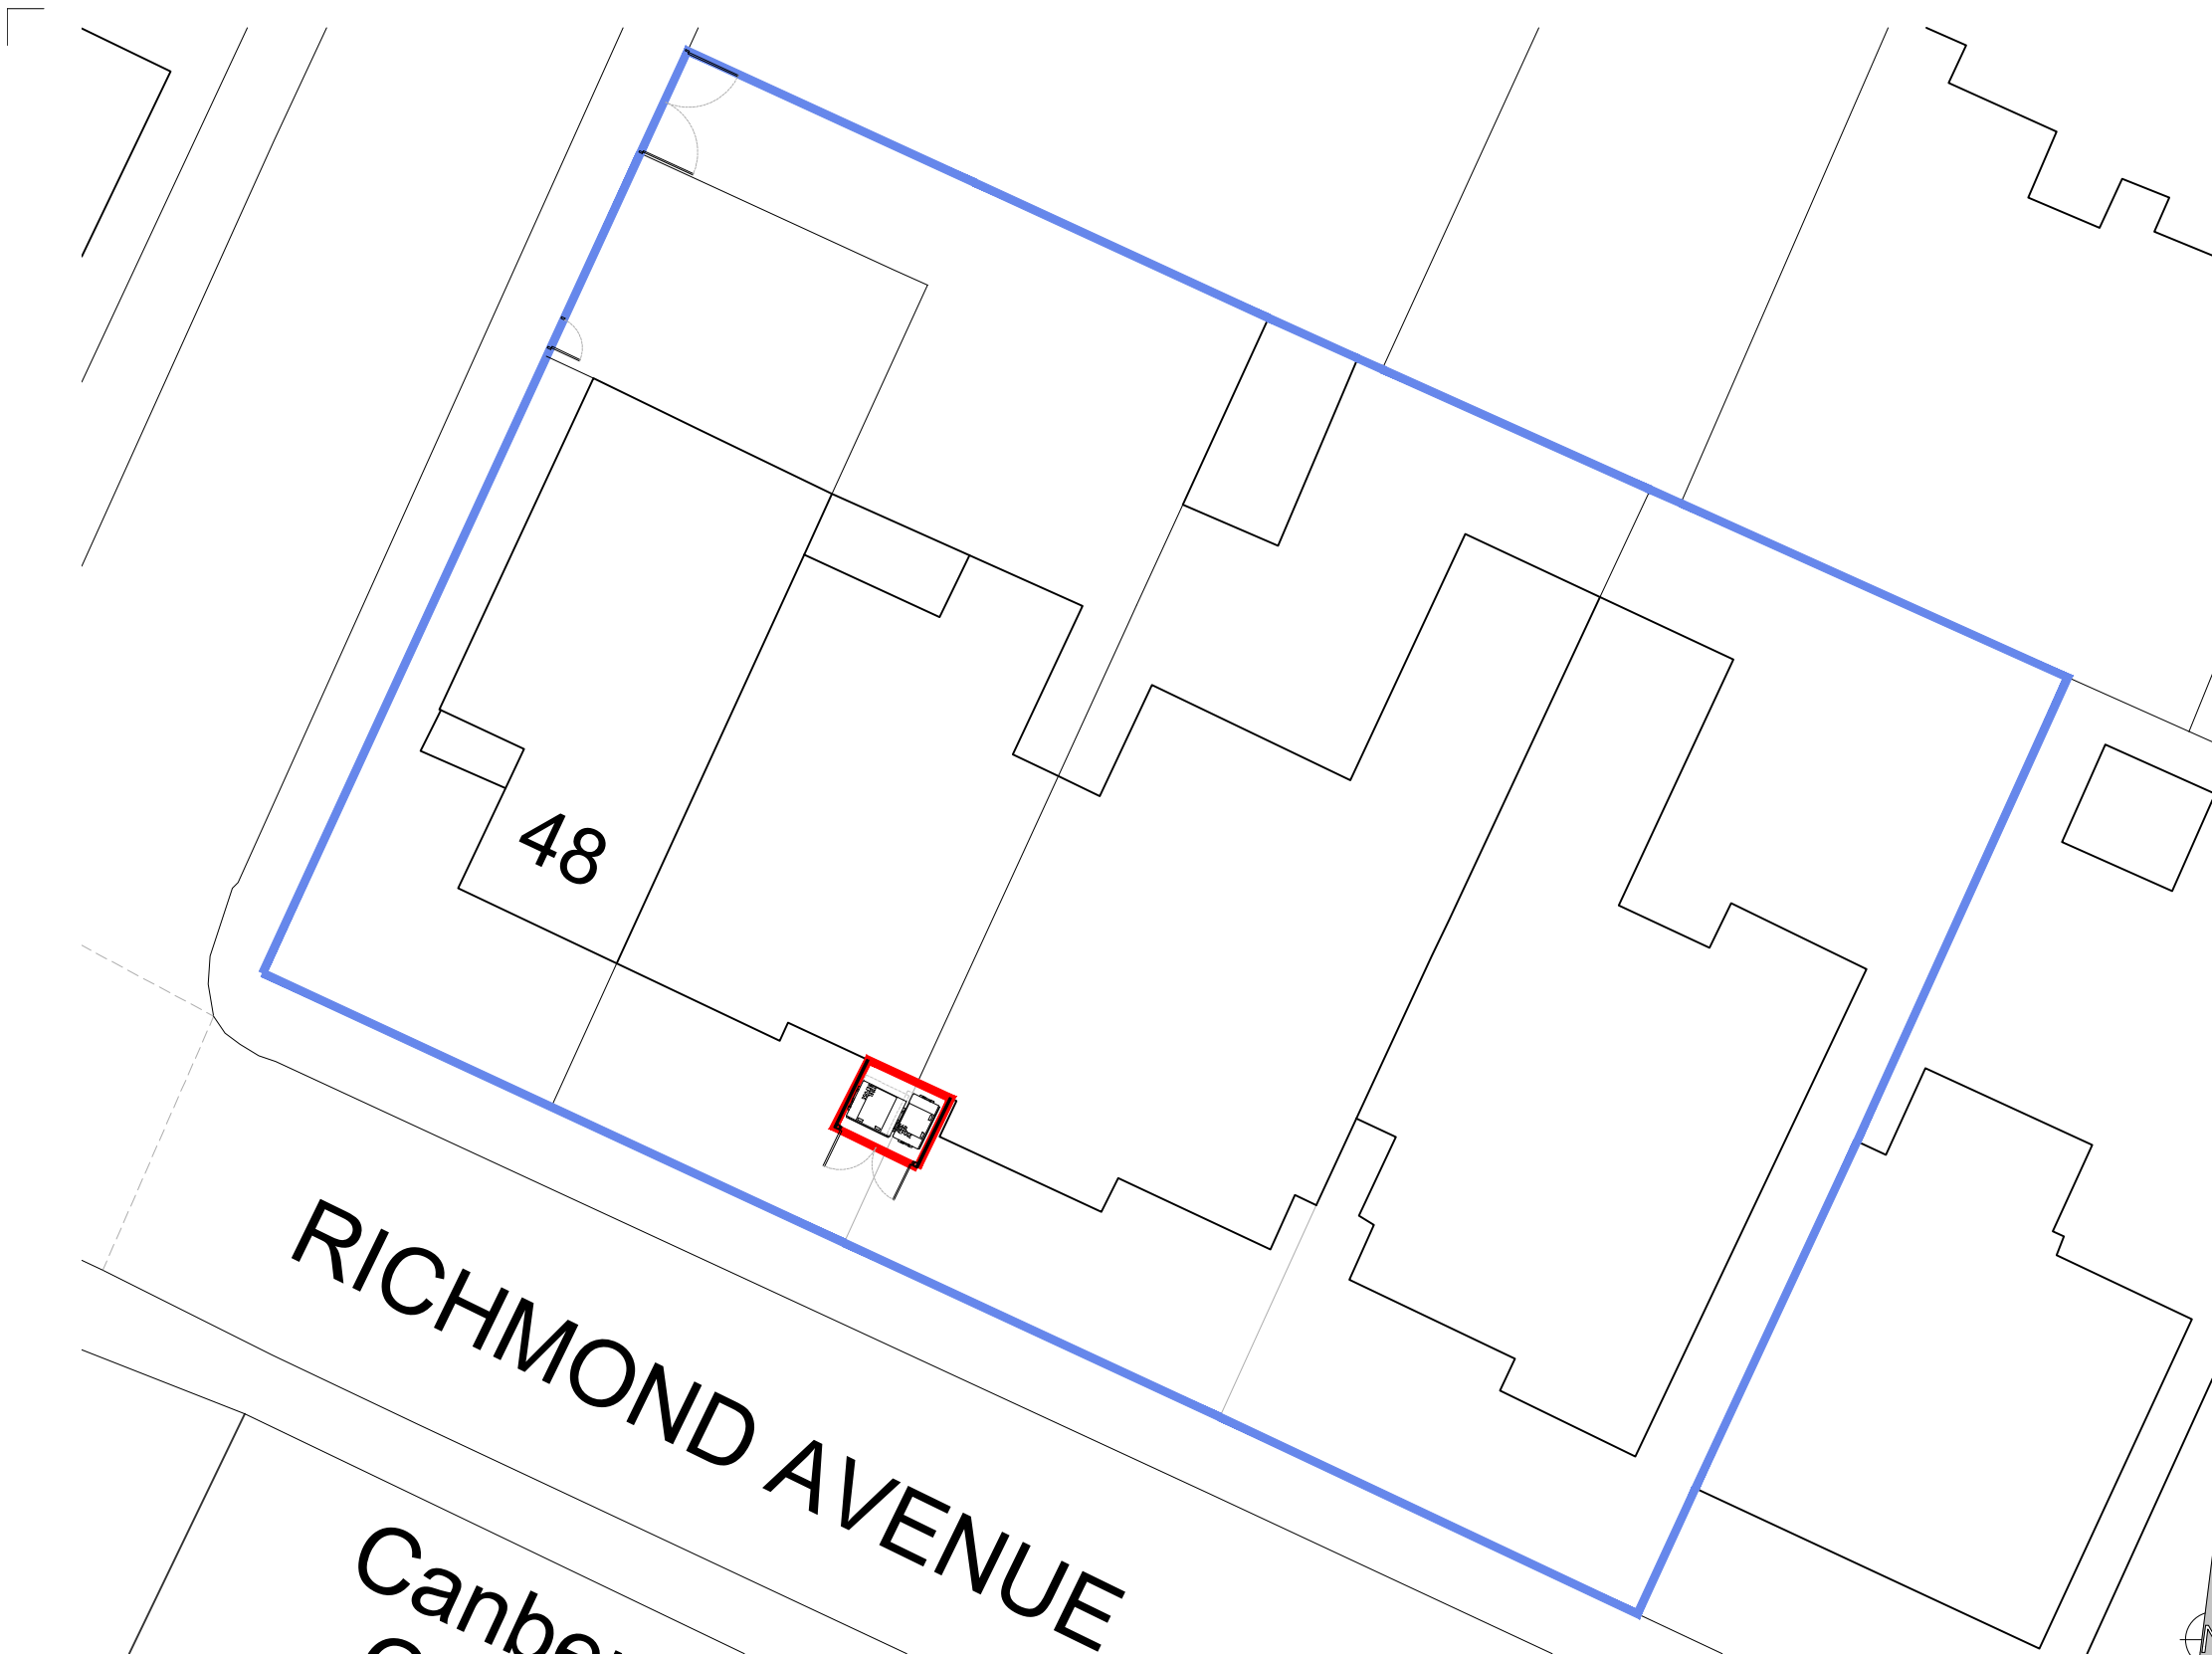


Location Plan
1:1250

Legend

- Application Site
- Additional owned property

Block Plan
1:200

THIS DRAWING REMAINS THE COPYRIGHT OF
TURNER JACKSON + DAY ASSOCIATES
AND CANNOT BE REPRODUCED WITHOUT WRITTEN CONSENT

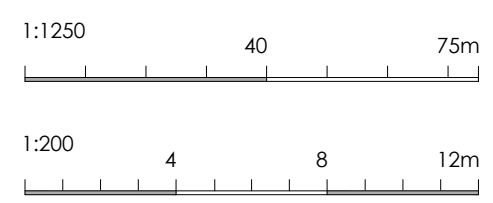

PLANNING

REV	DESCRIPTION	DATE	BY	CHKD
A	Rear amenity area added.			

client details
Purecare Care Homes Limited
project details
48, Richmond Ave, Bognor Regis, PO21 2YE

drawing title			
Block & Location Plan			
date	scale	drawn by	checked by
May '24	As In'd@A3	NY	
project no.	drawing no.	revision	
1860	001	A	

TURNER
JACKSON+DAY
ASSOCIATES

Radio House
Thornel Way, Whitstable
Kent CT5 3QX

t: 01227 261453
e: enquiries@tjda.co.uk
www.turnerjacksonday.co.uk