


EXISTING BATHROOM WINDOW - LINTEL PROPOSAL

WINDOW SIZE 950 X 450 MM

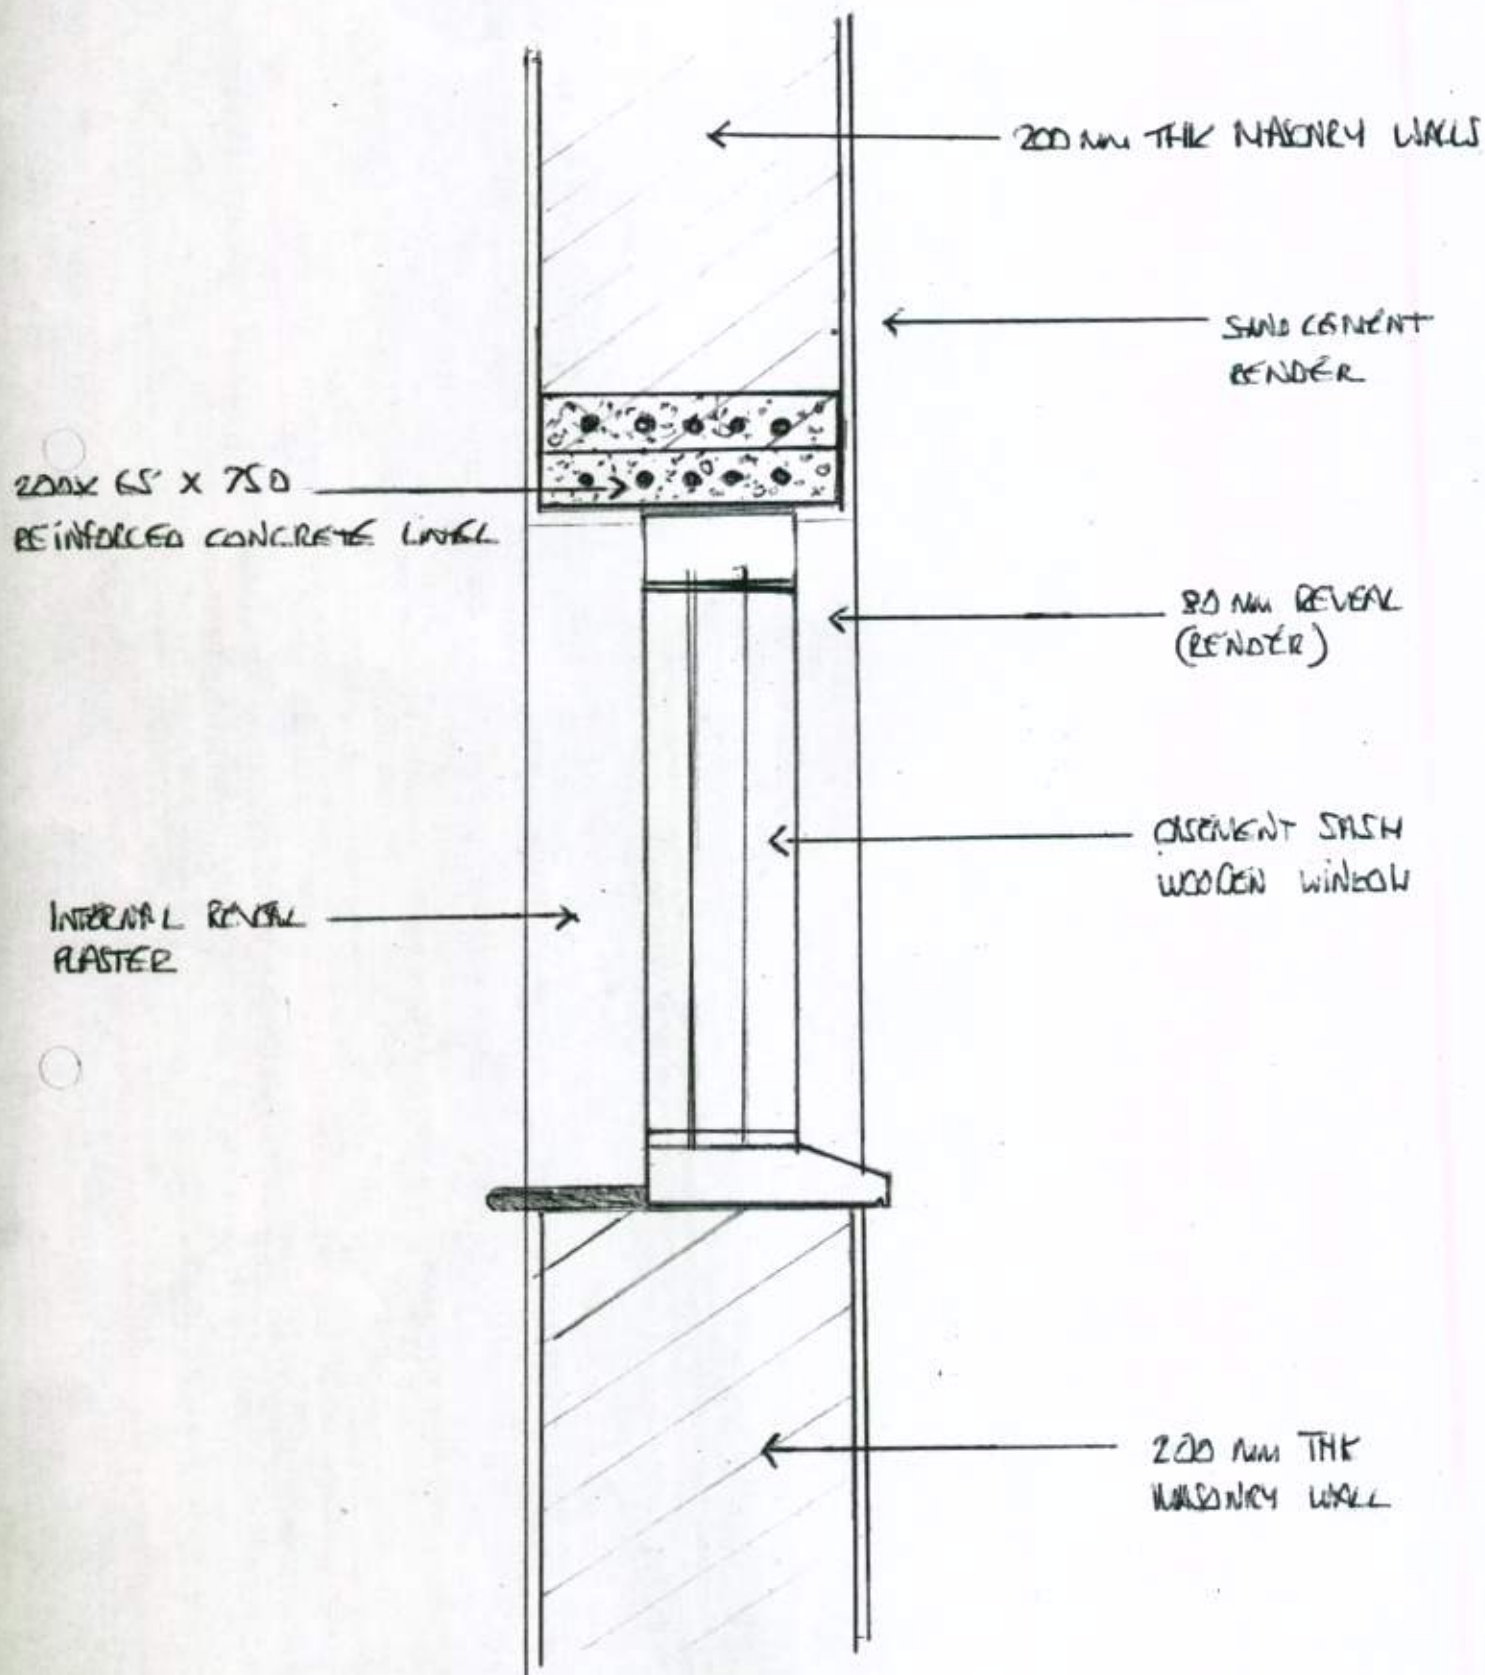

PLEASE NOTE ONLY 1NO. WINDOW TO BE CHANGED ON EXISTING BUILDING.