



BR 16712.

Harfield Court
Entrance

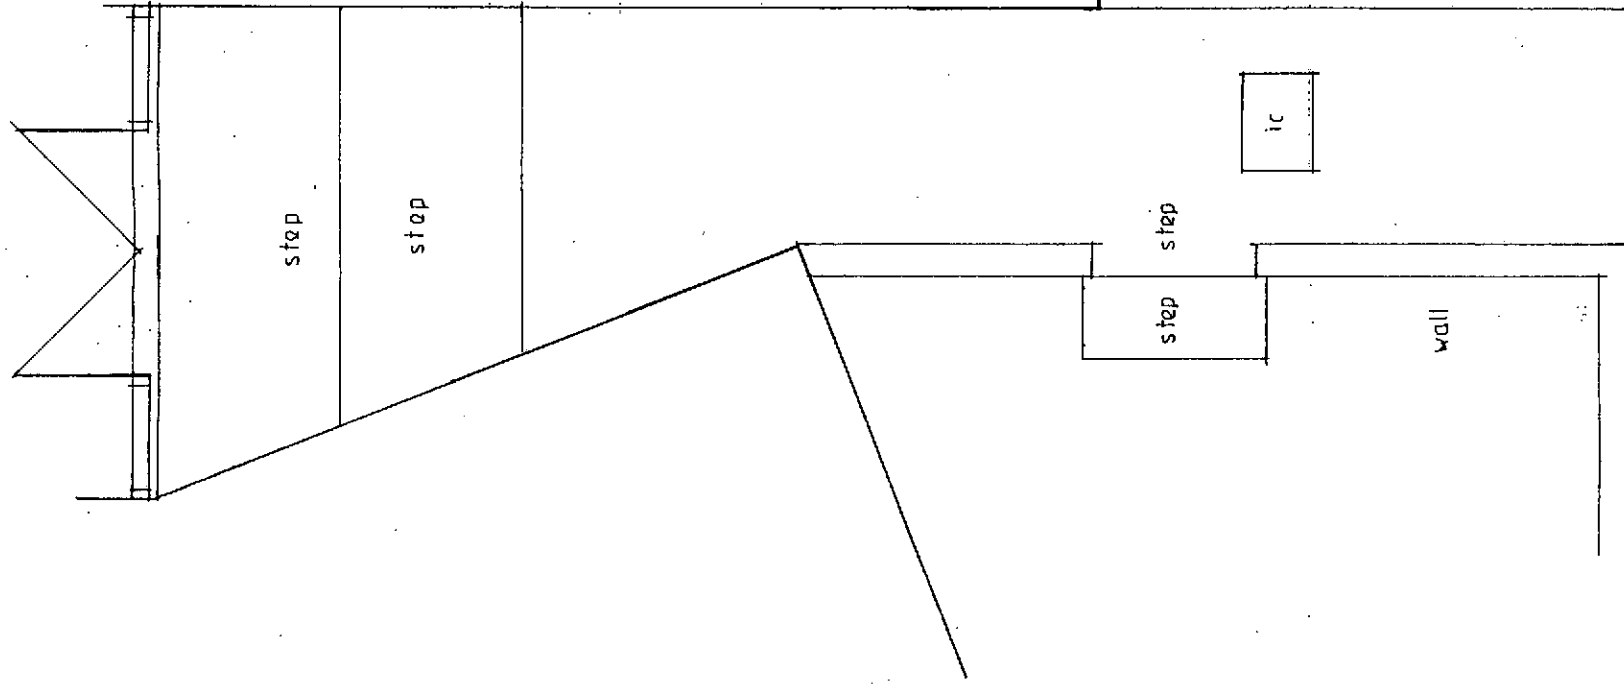

sliding glazed aluminium doors

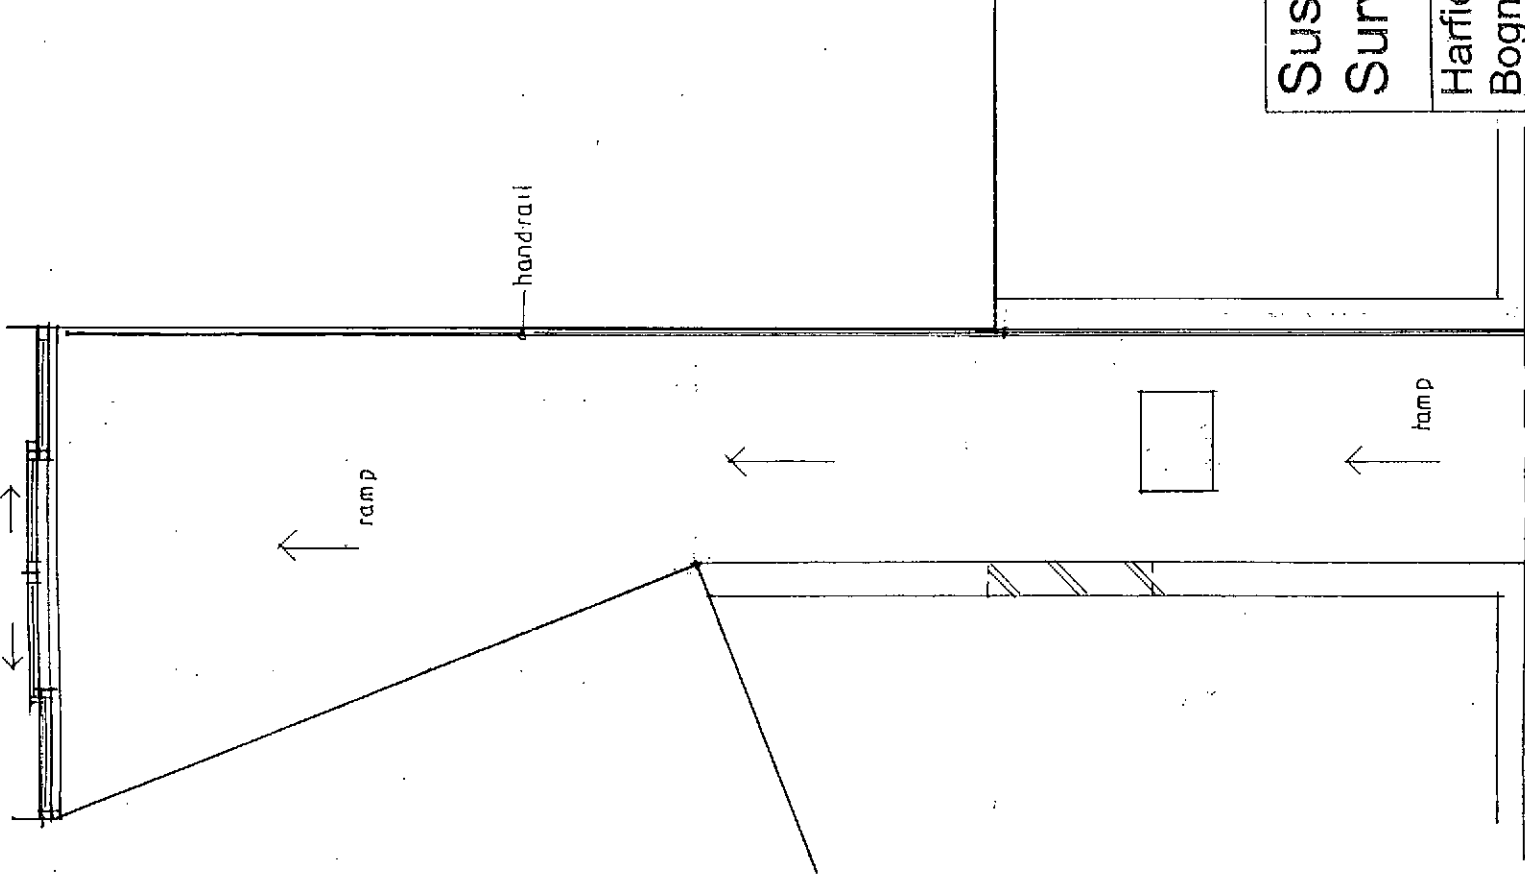

Existing Entrance

Proposed Entrance

Sussex Building
Surveyors Ltd

Harfield Court, Lyon Street,
Bognor Regis, West Sussex.
PO21 1EE

Replacement Doors to Common Parts
Entrance and New Access Ramp.
Existing & Proposed Entrance Plans.

Scale: 1:50.

Date: June 2012

Dwg No.: SBS/117/01

All dimensions to be checked on site.
Do not scale except for planning purposes.