



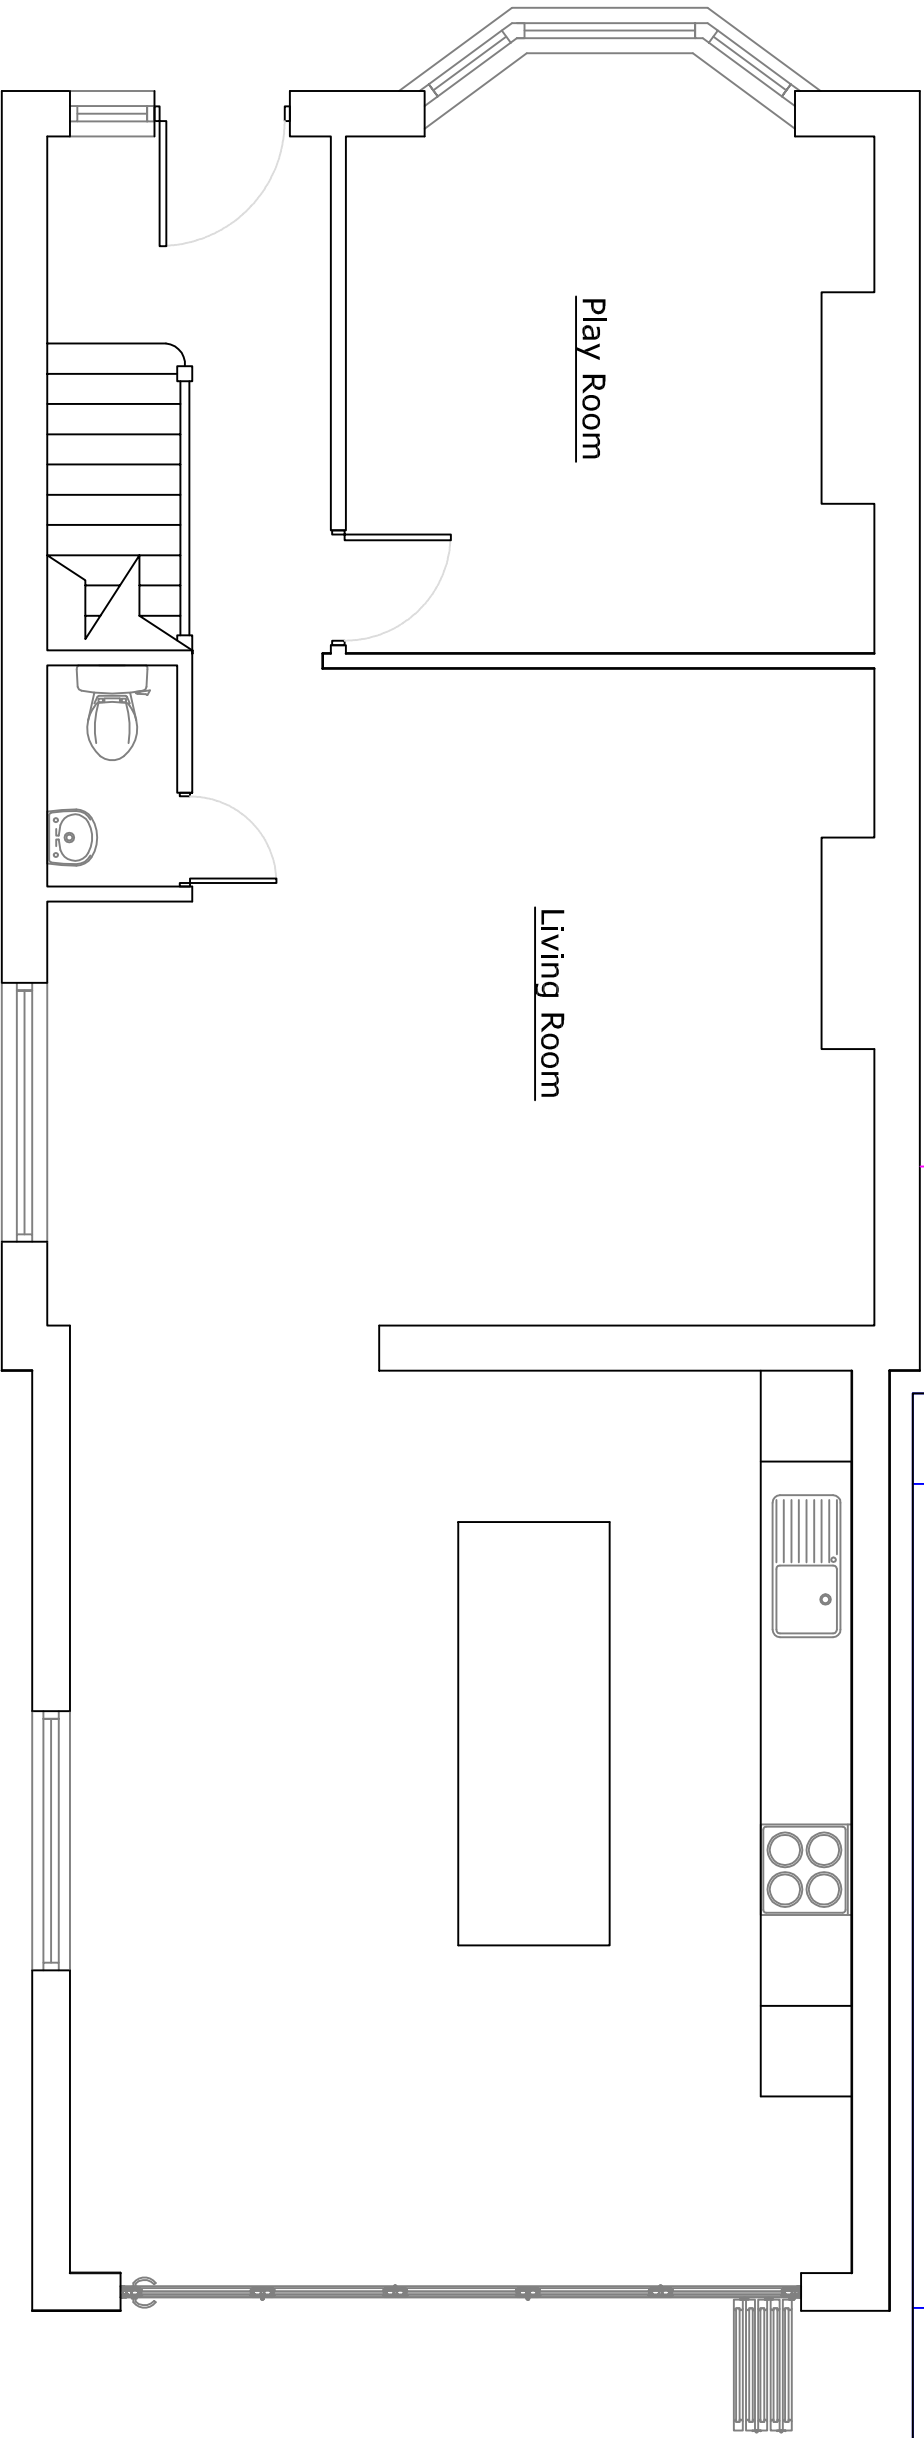

Existing Ground Floor Plan

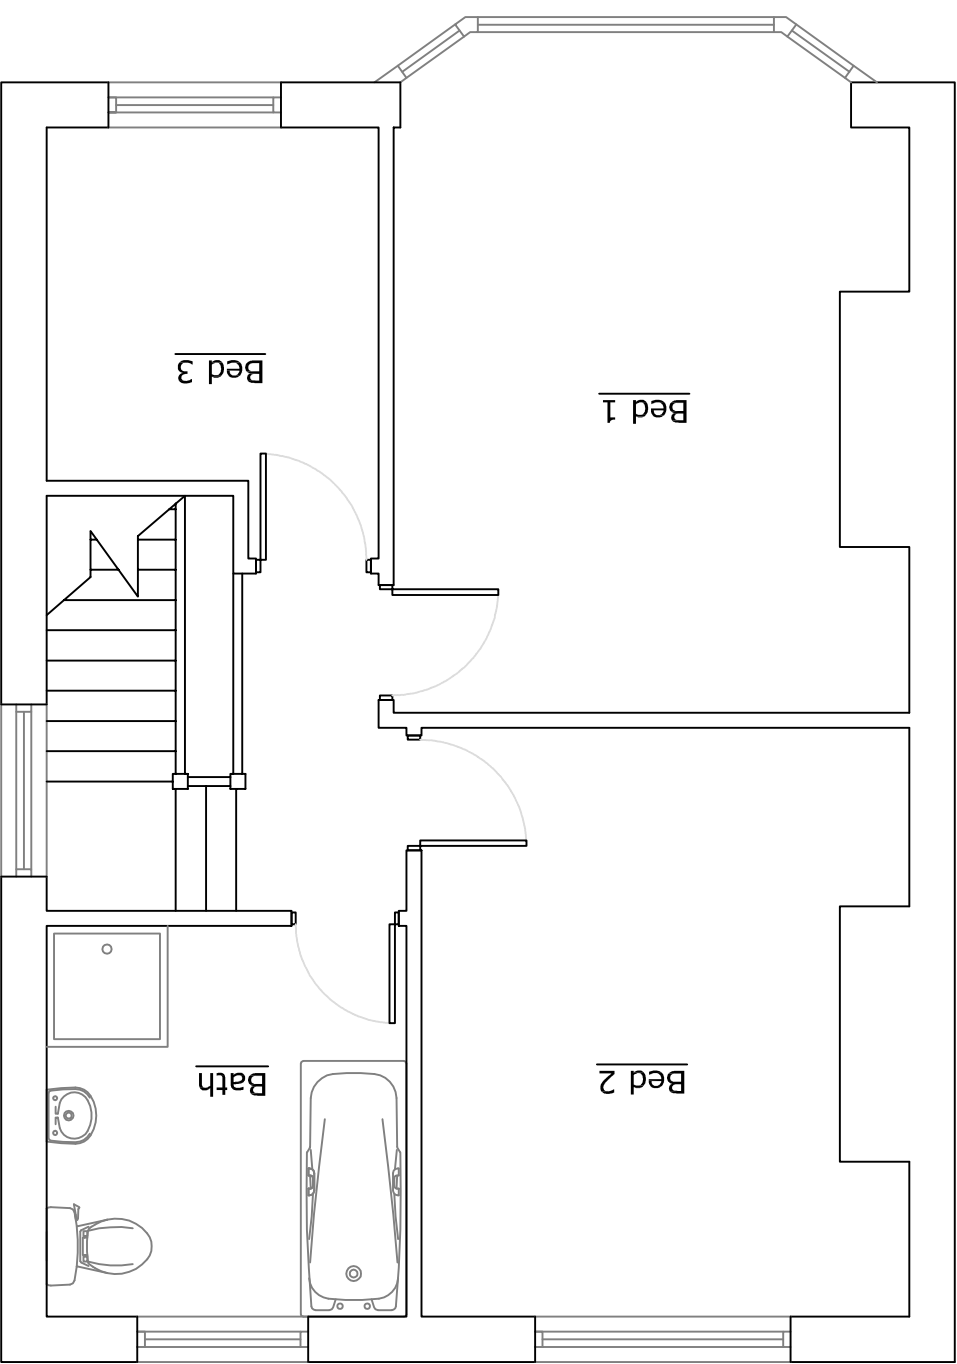

Existing First Floor Plan

RevNo	Revision note	Date	Signature	Checked
-------	---------------	------	-----------	---------

Itemref	Quantity	Title/Name, designation, material, dimension etc	Article No./Reference
Designed by	Checked by	Approved by - date	Date
jd			July 15
		File name	Scale
			1:50

Loft Conversion		Mulberry Lodge Bersted Street	
		01	Edition Sheet