


| RevNo | Revision note | Date | Signature | Checked |
|-------|---------------|------|-----------|---------|
|-------|---------------|------|-----------|---------|

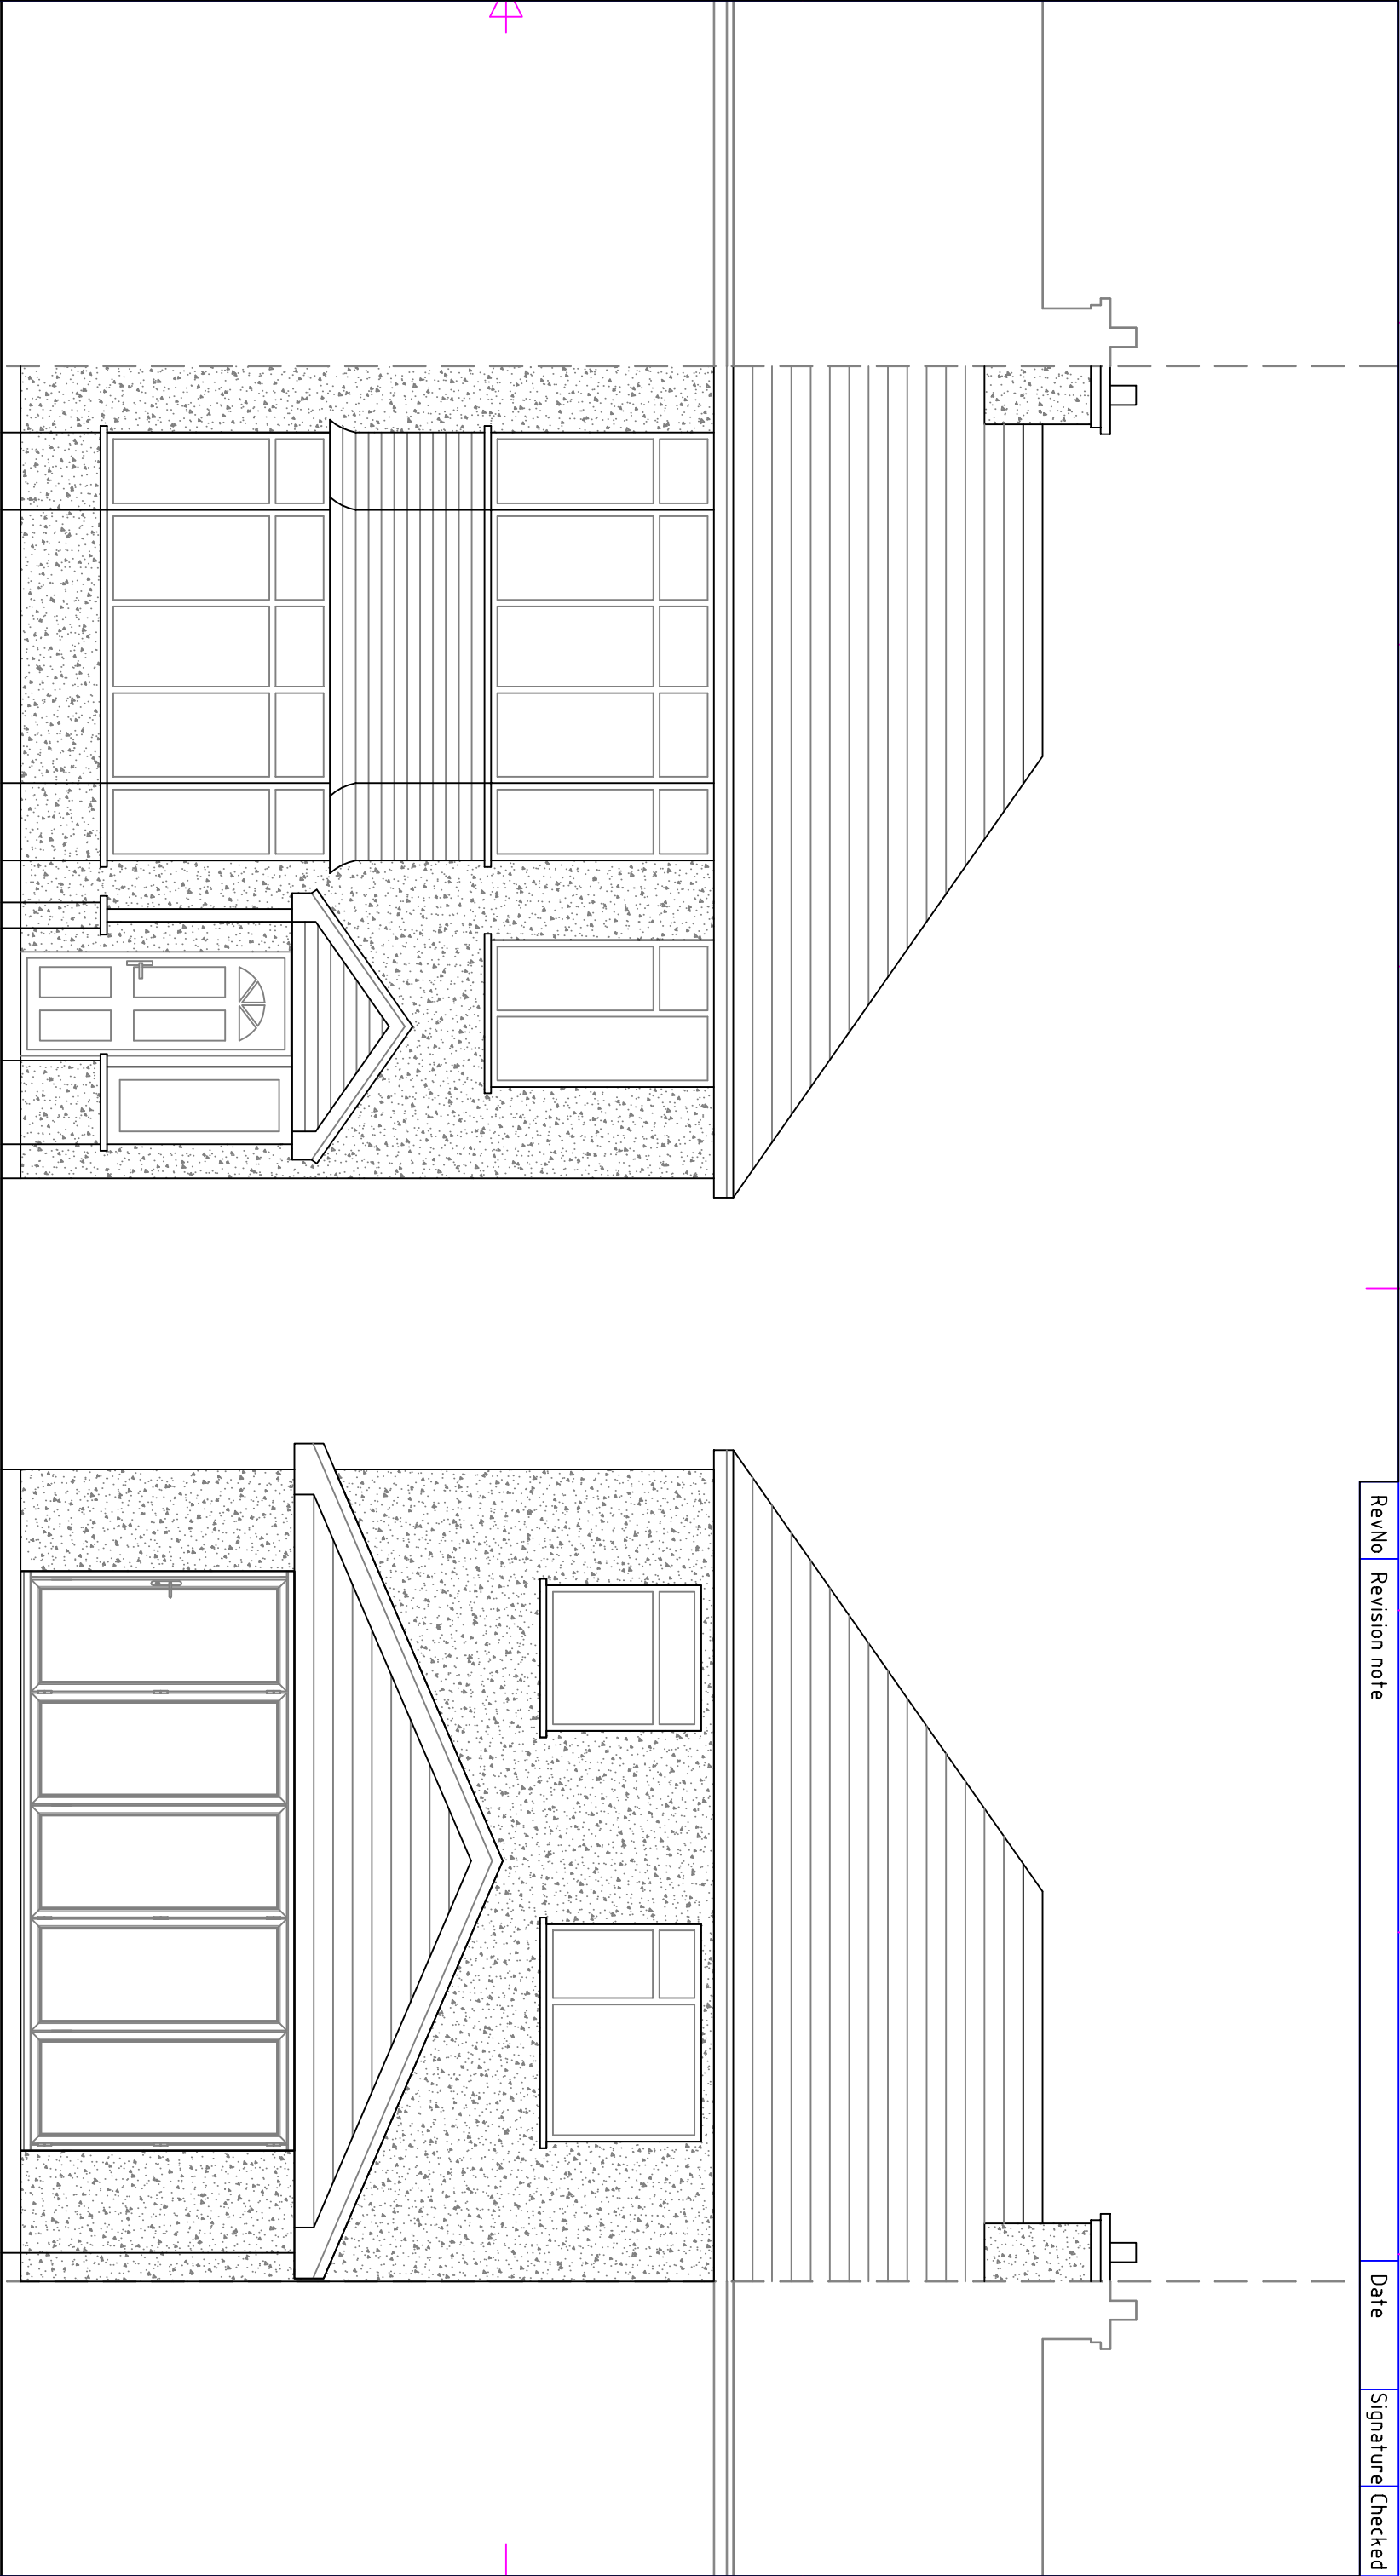

Existing Front Elevation

Existing Rear Elevation

| Itemref           | Quantity   | Title/Name, designation, material, dimension etc |           |                               | Article No./Reference |  |
|-------------------|------------|--------------------------------------------------|-----------|-------------------------------|-----------------------|--|
| Designed by<br>jd | Checked by | Approved by - date                               | File name | Date<br>July 15               | Scale<br>1:50         |  |
| Loft Conversion   |            |                                                  |           | Mulberry Lodge Bersted Street |                       |  |
|                   |            |                                                  |           | Edition                       | Sheet                 |  |