


CBRE

CB RICHARD ELLIS

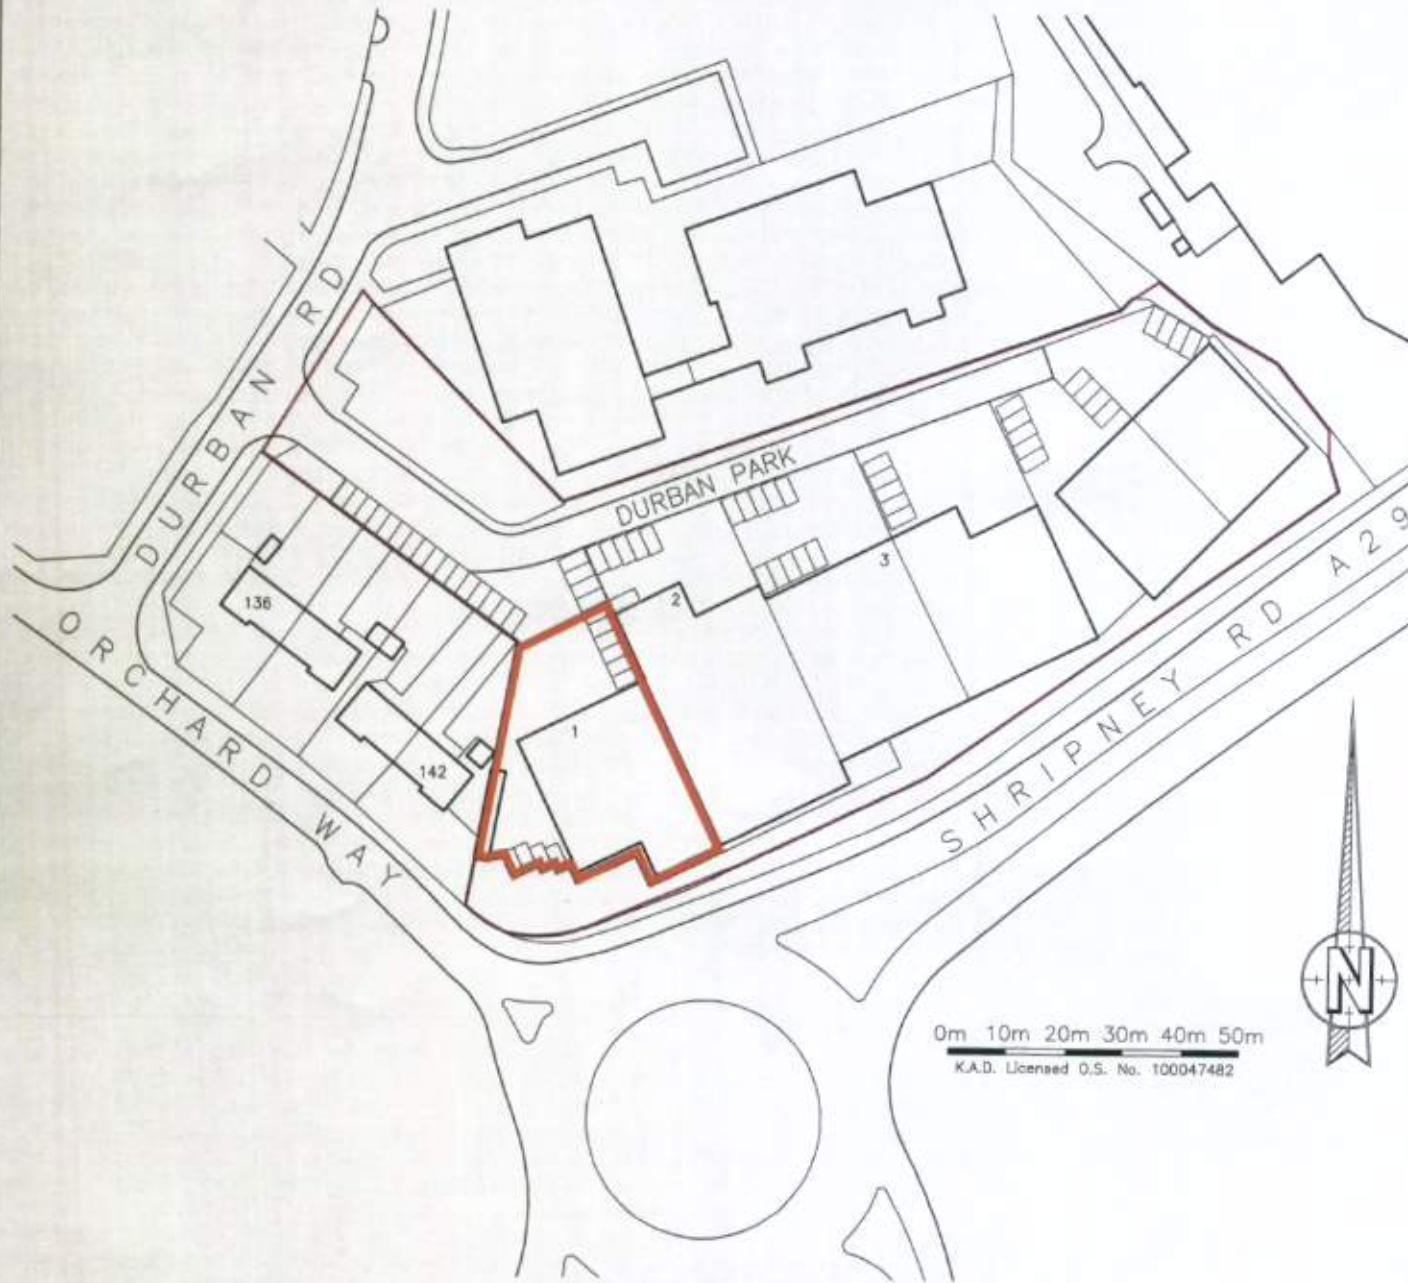

Rev	Revision	By	Date

K NIGHT
A RCHITECTURAL
D ESIGN

Ian Knight
K.A.D.
181 Kathleen Road
Sholing
Southampton
SO19 8GX
m: 07801 34 64 79
t: 023 80 420 938
e: ian.kad@btopen.net

Client **CB RICHARD ELLIS**

Project **UNIT 1, DURBAN PARK
BOGNOR REGIS PO22 2RJ**

Drawing **LEASE PLAN**

Scale	1:1250 @A4		Date	MAR 11	
Project no.	Sequential	Bldg/Floor	Detail	Rev	
KAD	02	1	HMLR	.	

BR/169/11/A.