
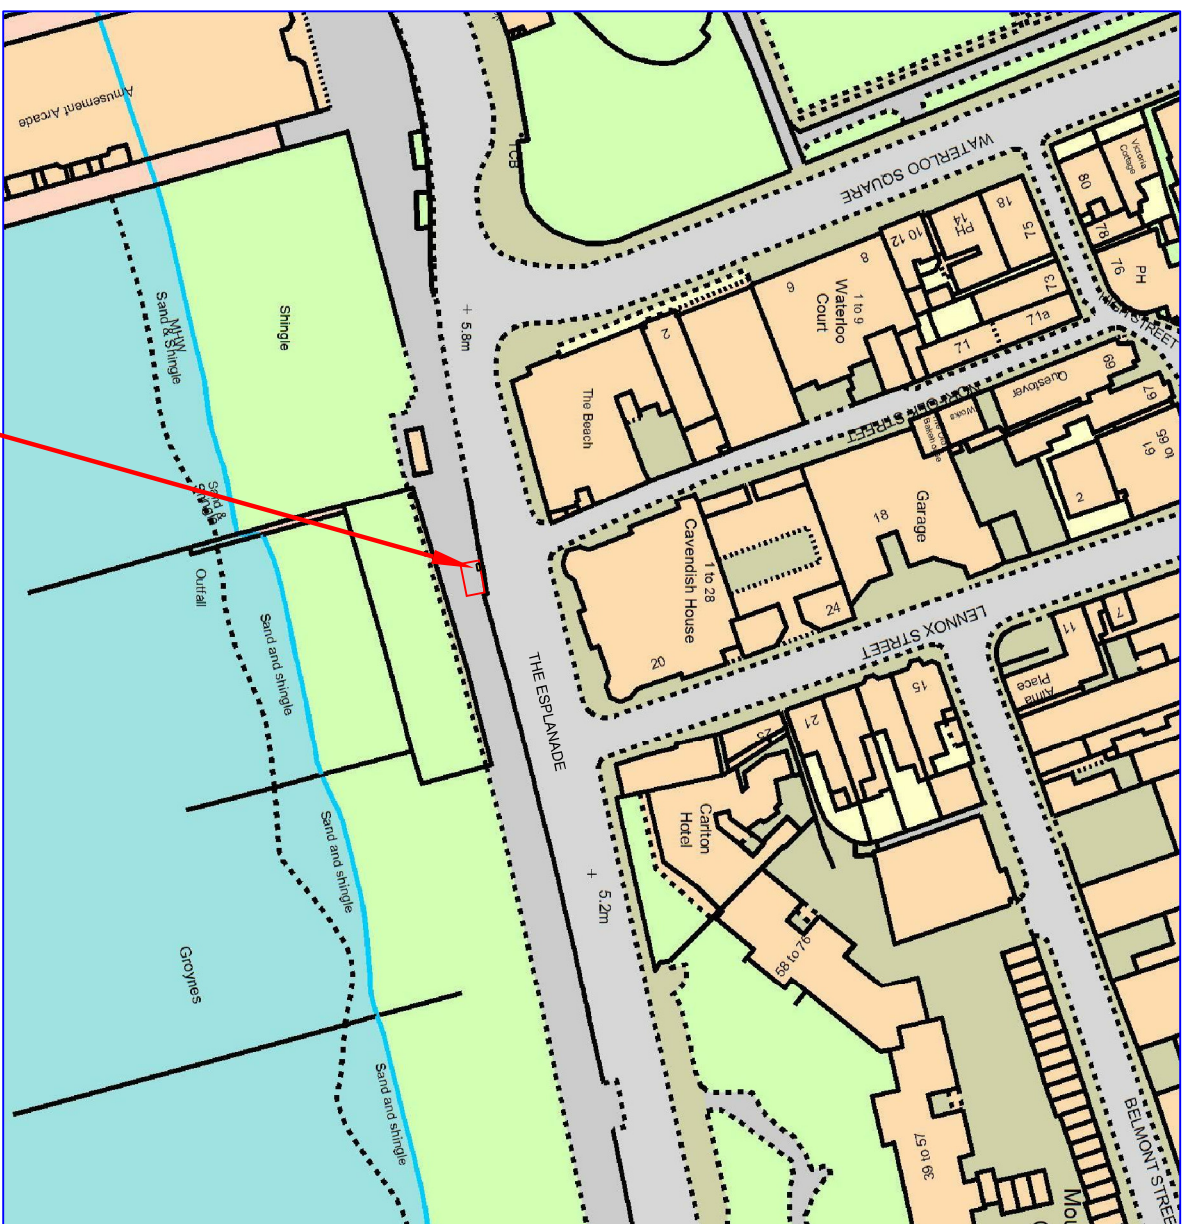
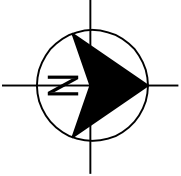


ESPLANADE BOGNOR CSO **SITE AND LOCATION PLAN**

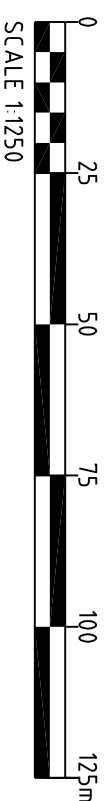

APPLICATION SITE

FOR APPROVAL

LEGEND  WORKING AREA  PROPOSED KIOSK  SURFACE WATER SEWER  FOUL SEWER		Project: ENVIRONMENTAL MONITORING Drawing Title: SITE AND LOCATION PLAN Original Drawn Date: 20/2/13		Revision Status: REV A - 26/6/13 Scale: 1:500 AND 1:1250 @ A3 Drawing Number: FA345C-110235-5296702-001				 BTU Southmoor Lane Havant Hampshire PO9 1JW	
--	--	--	--	---	--	---	--	--	--