
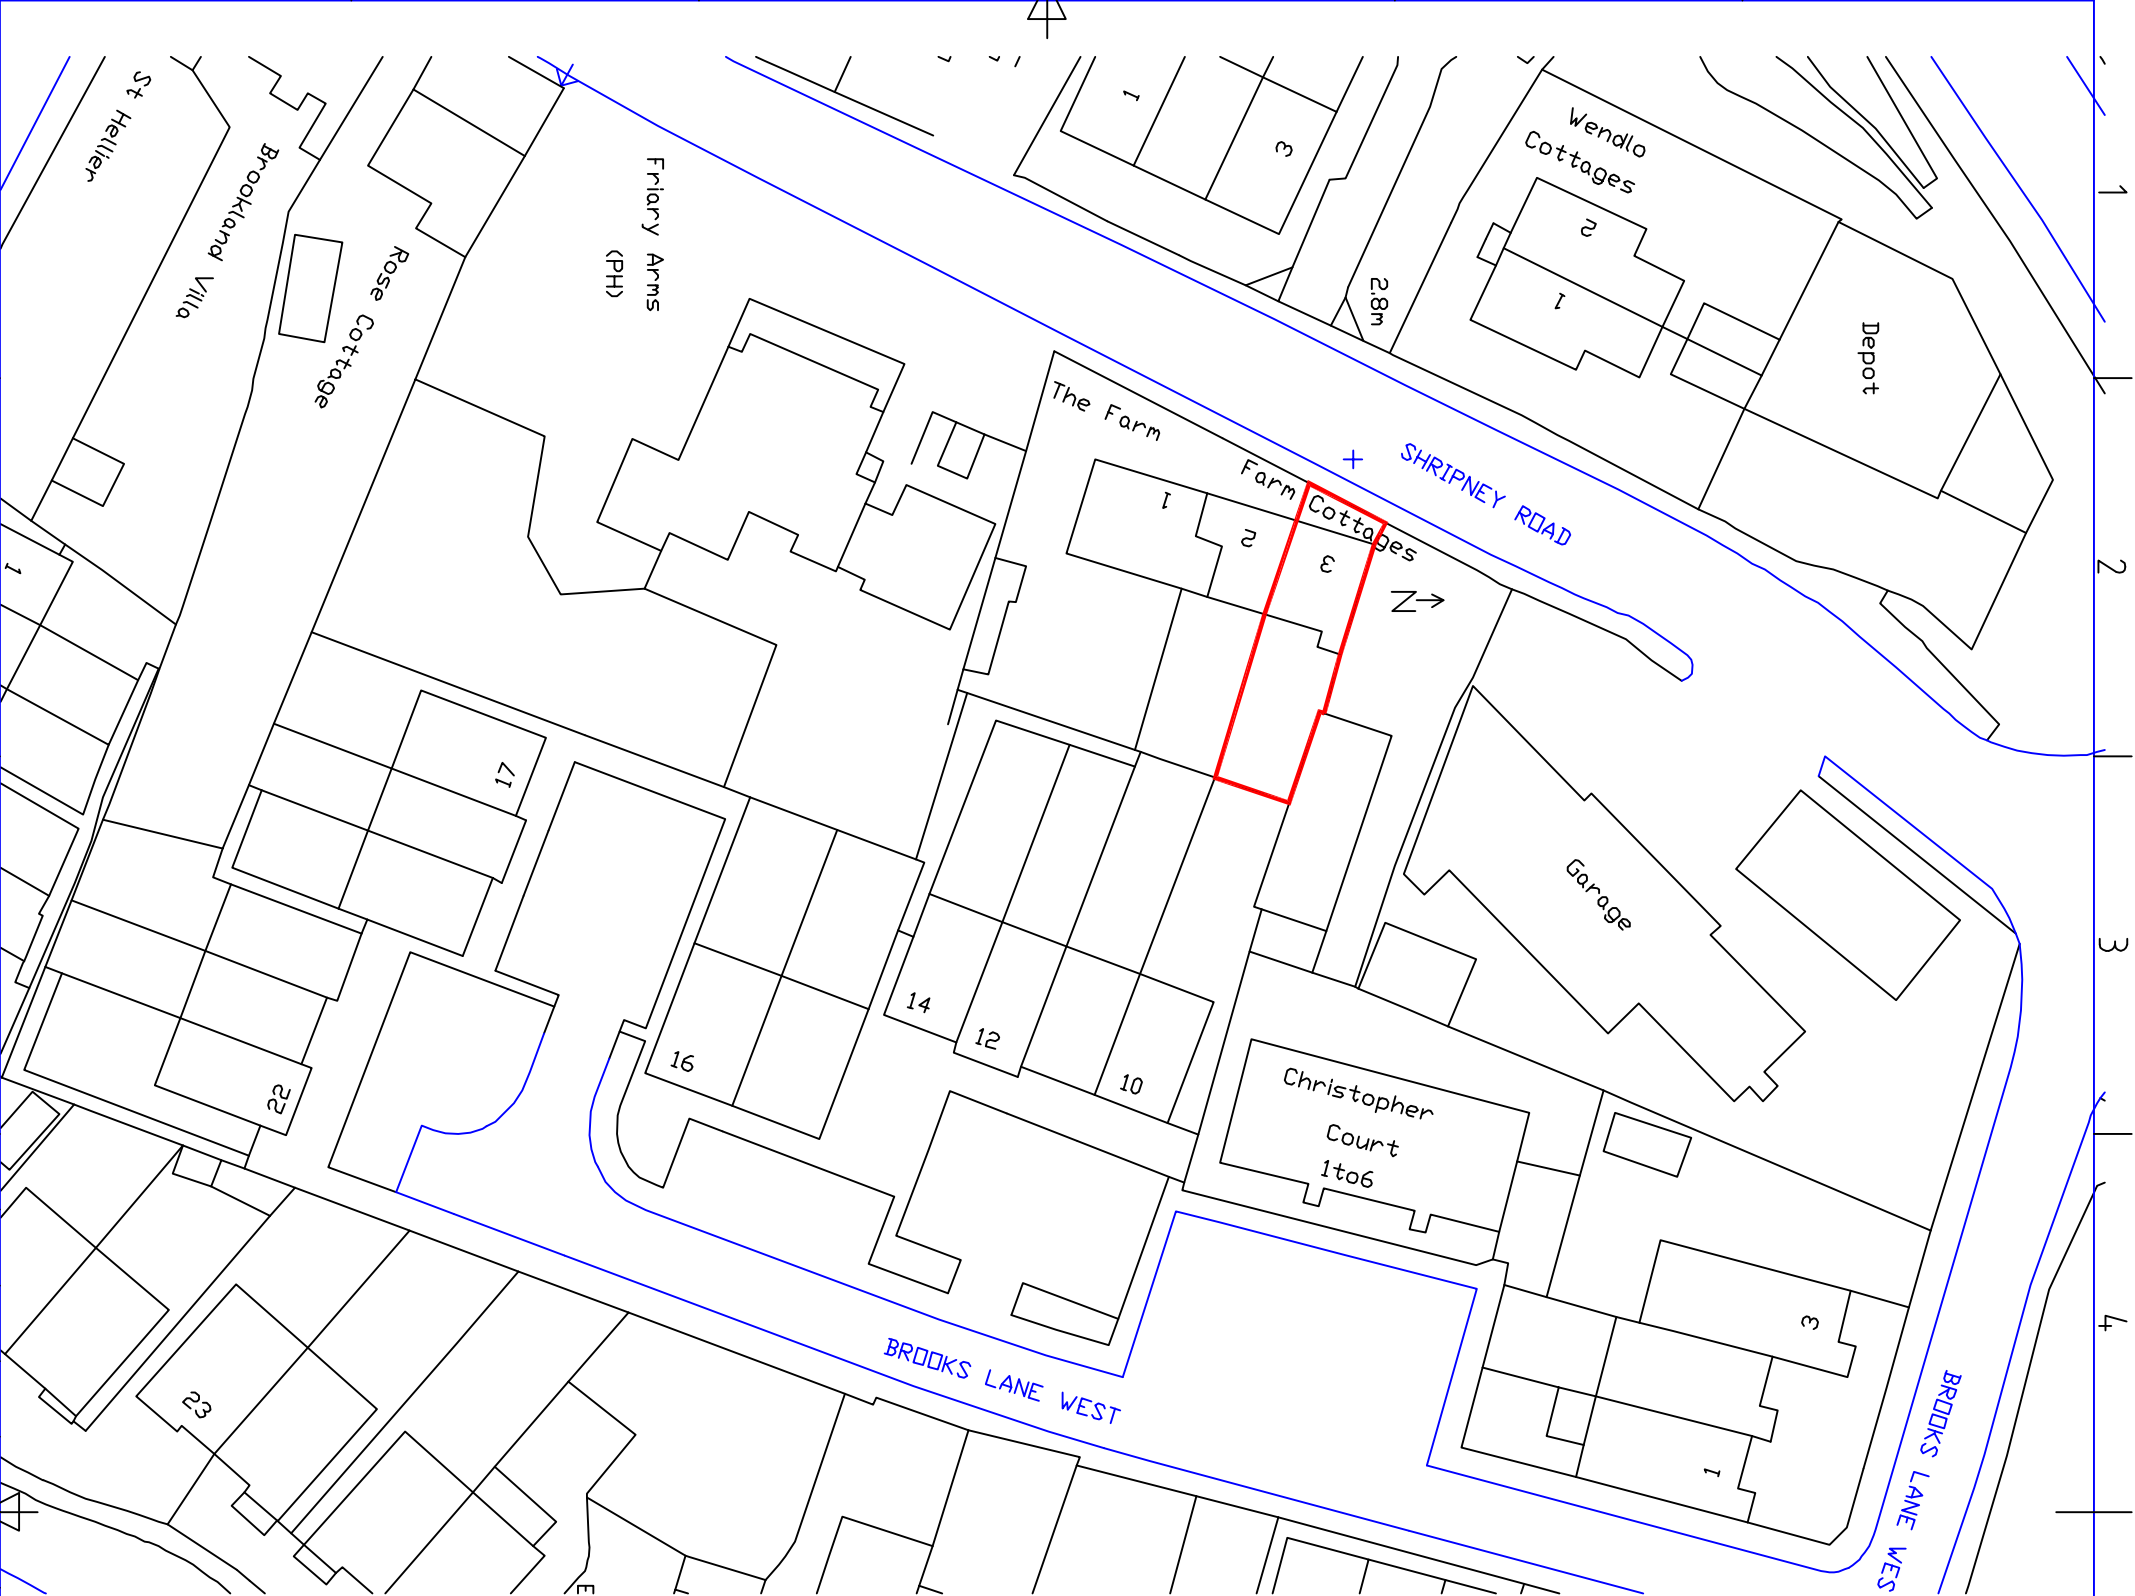


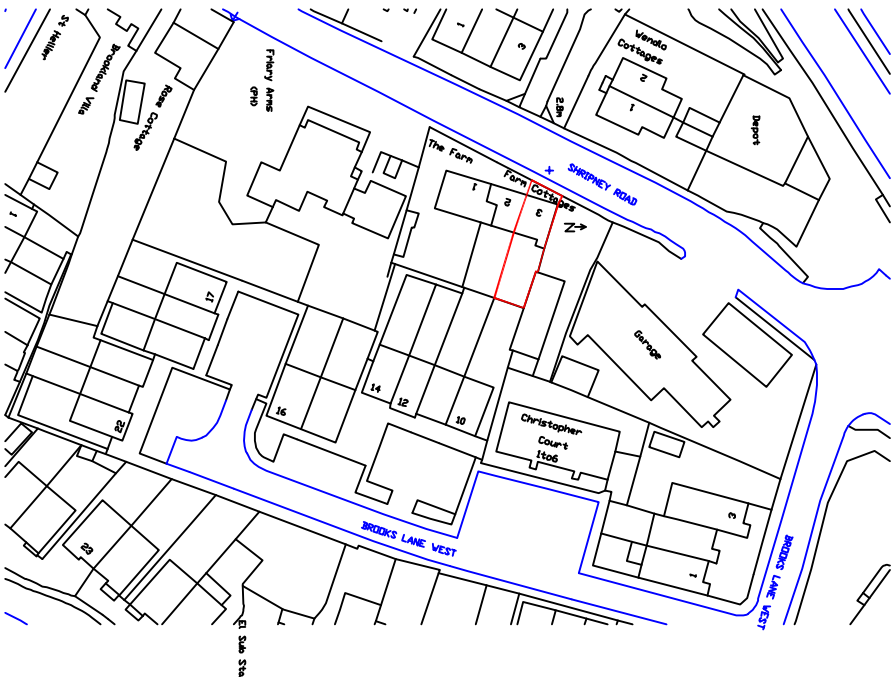

Itemref	Quantity	Title/Name, designation, material, dimension etc			Article No./Reference	
Designed by JD		Checked by	Approved by - date	File name	Date June 2012	Scale 1:1250 & 1:500
Mr. Bramley - Robins				3 Farm Cottages, Shripney Road		
				04	Edition 0	Sheet